




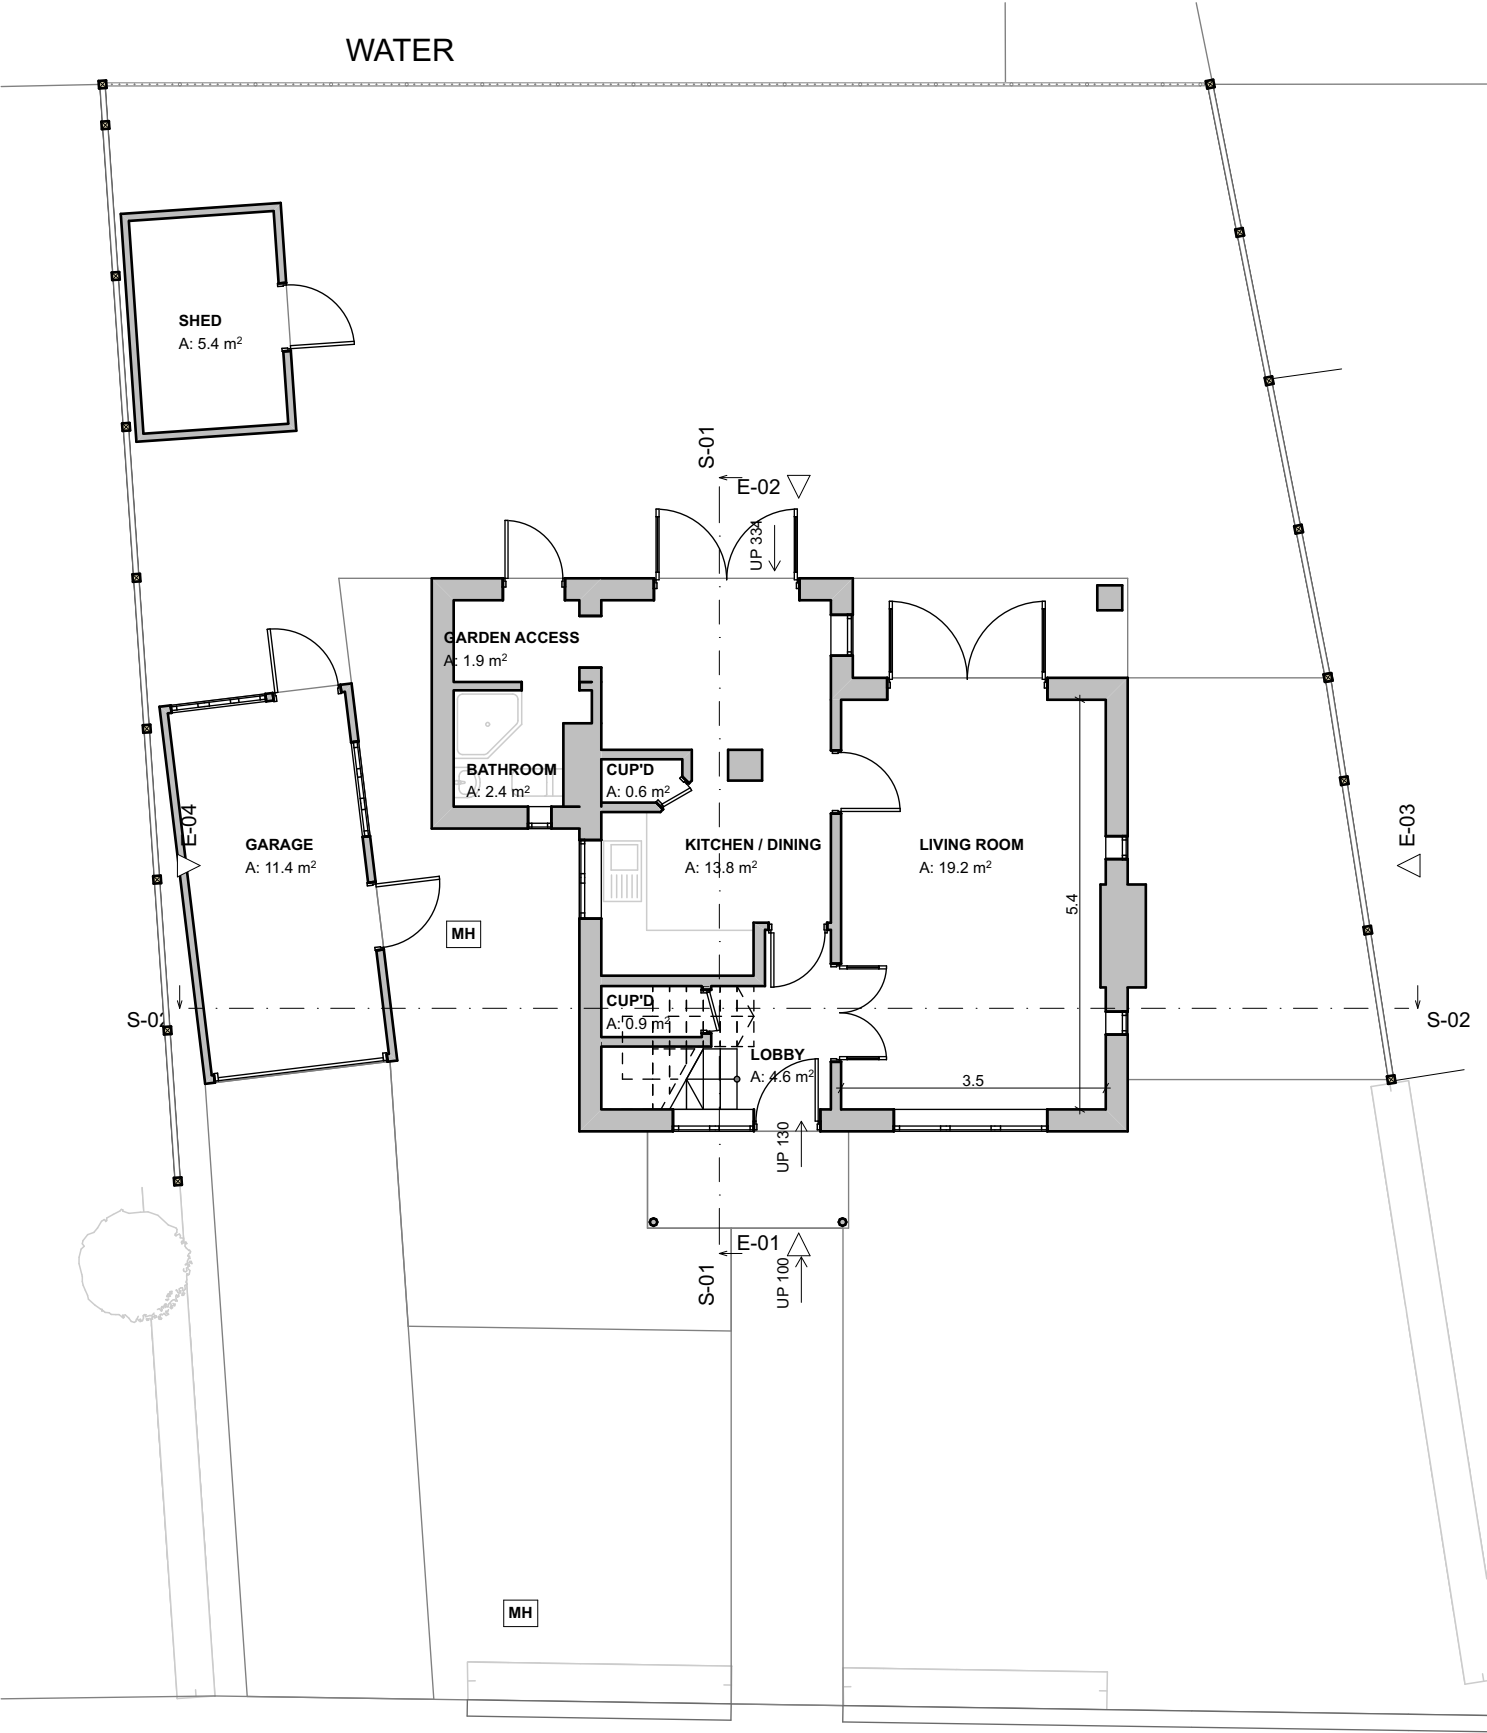


Ground Floor

EXISTING FLOOR PLANS

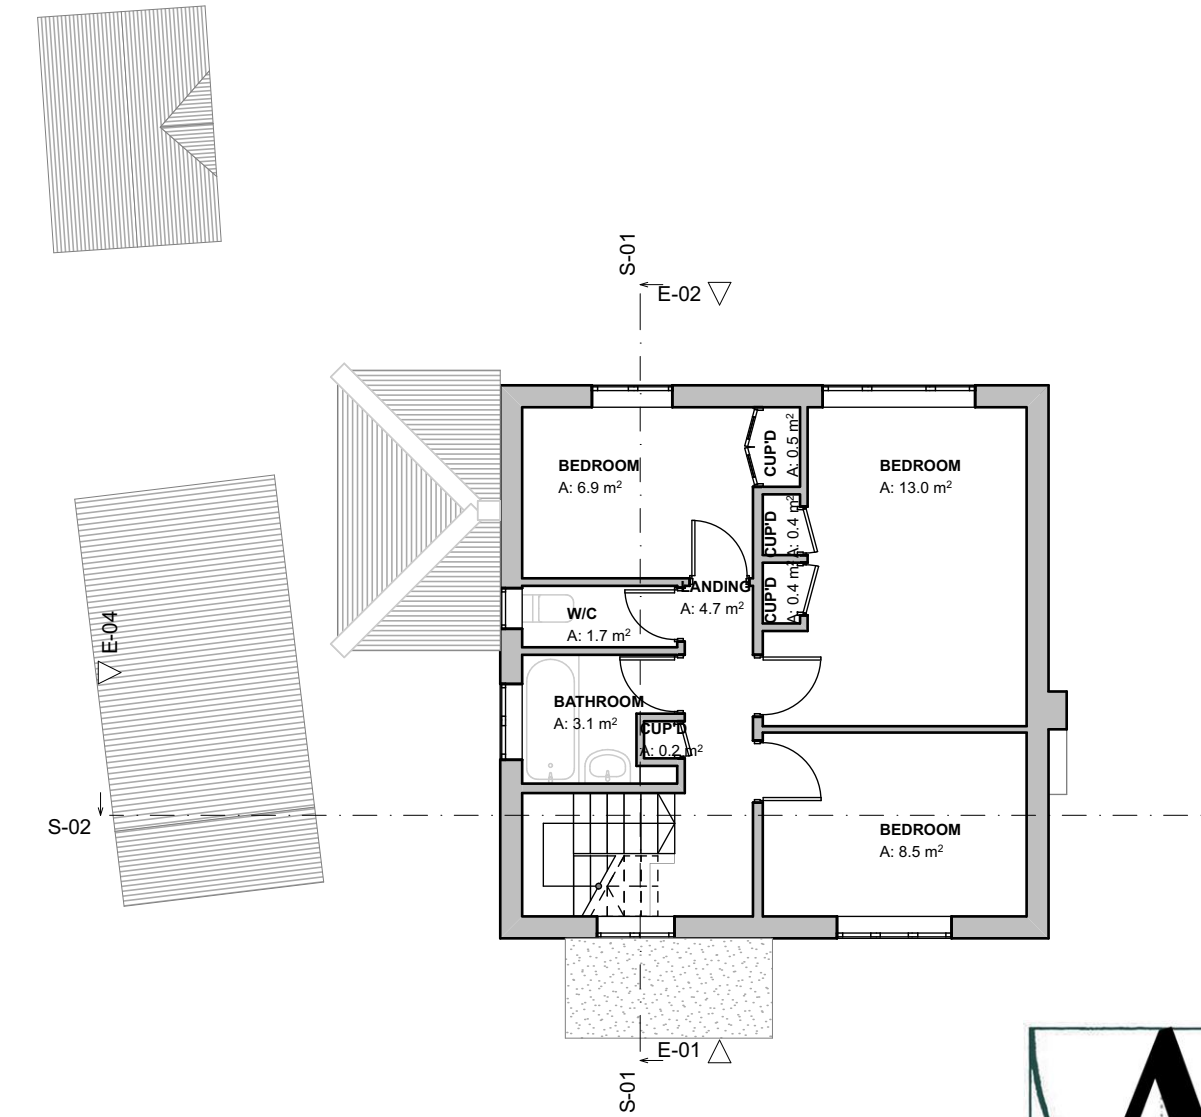

First Floor

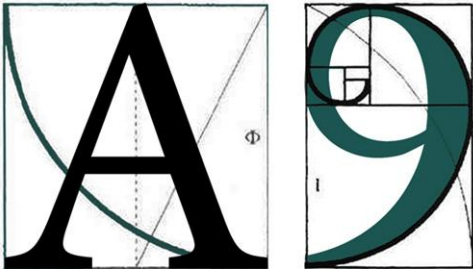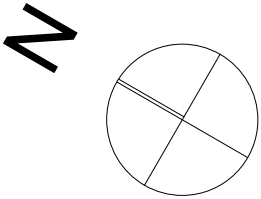

ARCHITECTURE


255 London Road, Hadleigh, Essex , SS7 2BN
Info@A9Architecture.co.uk
Tel: 01702558888

Project:
48 Lower Camden
Chislehurst
BR7 5JA


Drawing Title:
Existing Plans

Client:
—

Drawn: TV	Checked: DP	Date: 13/04/2022	Scale: 1:100	Paper Size A3
Job no. 1656		Dwg. no. 03	Revision: F	☒ Preliminary ☐ Design ☐ Tender ☐ Contract ☐ Working

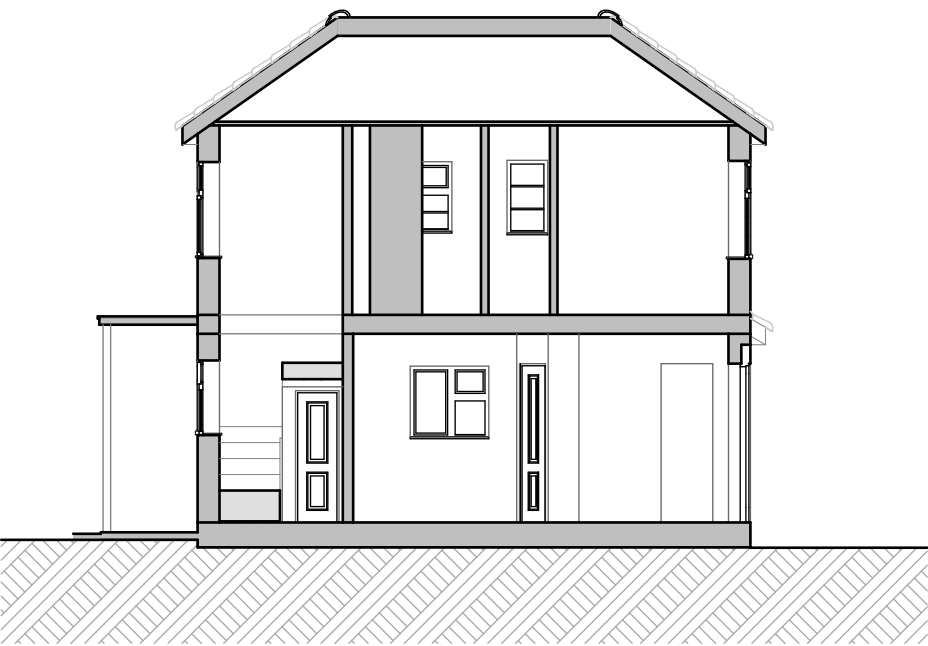


S-01 Section

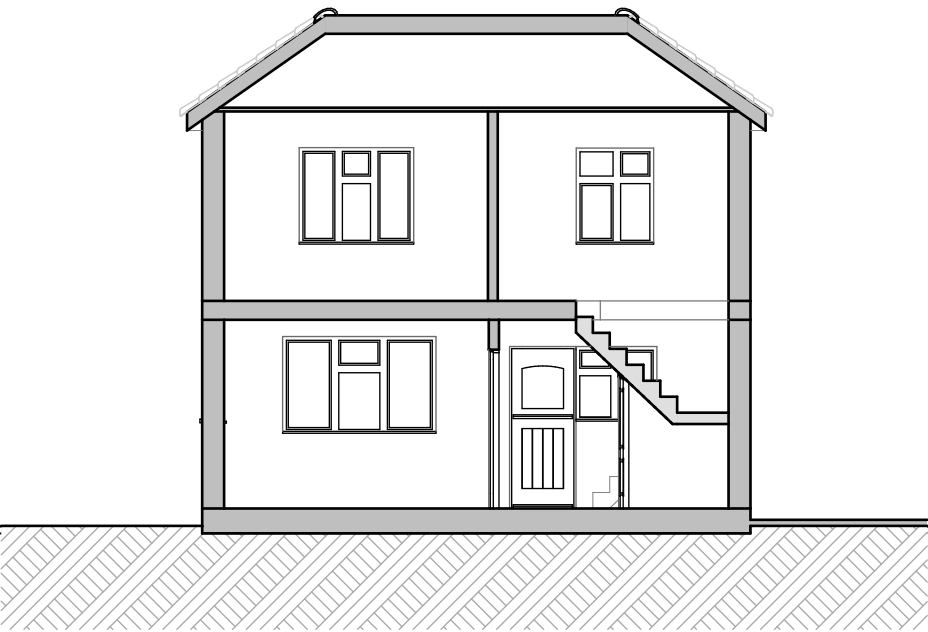



S-02 Section

EXISTING SECTIONS AND PLANS

M 1:100 0 10m

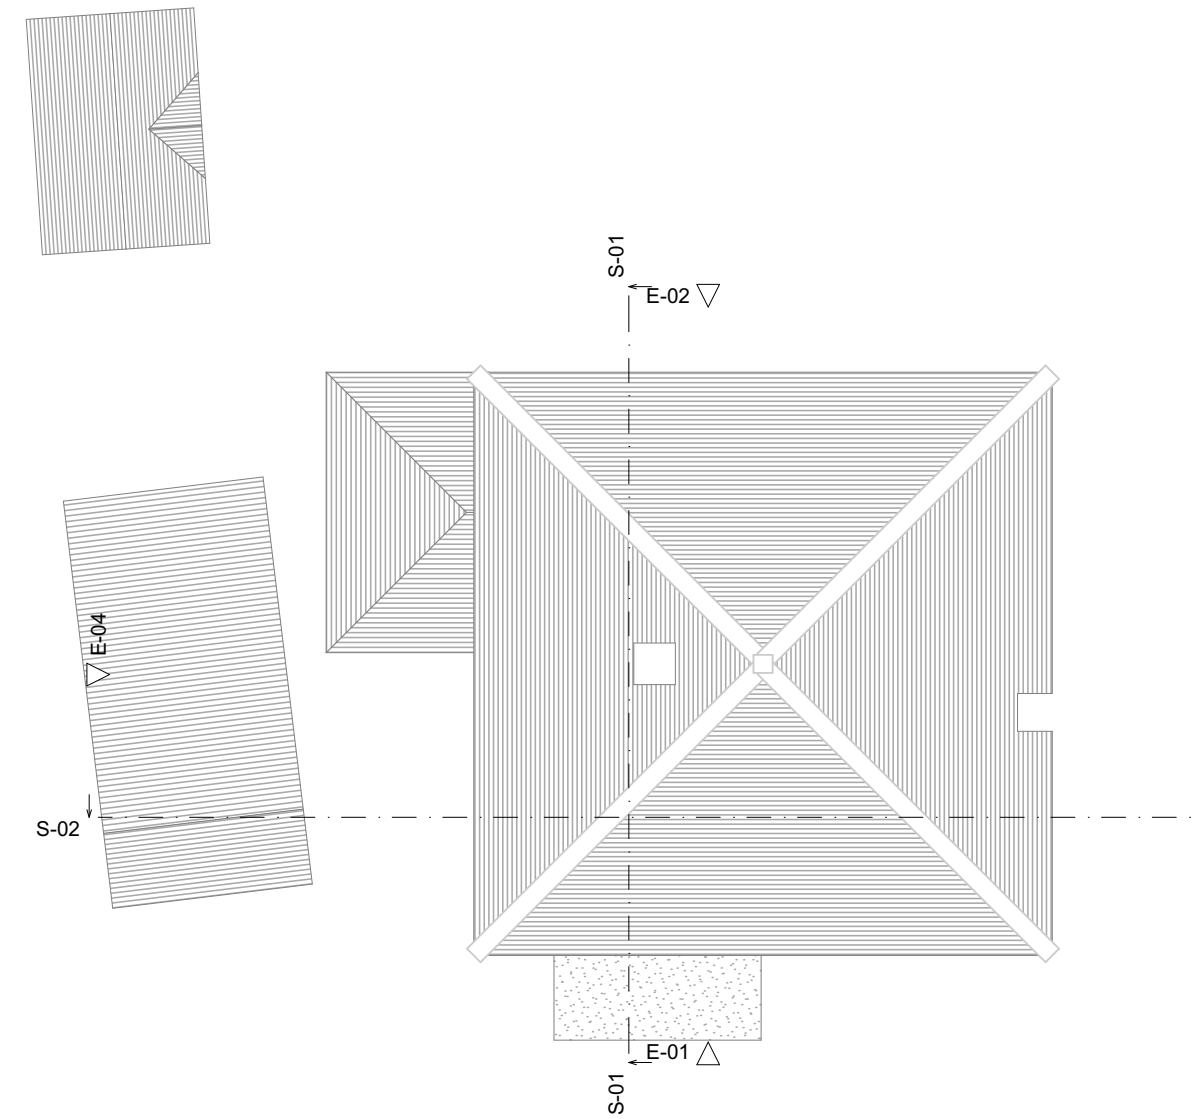

Roof Plan

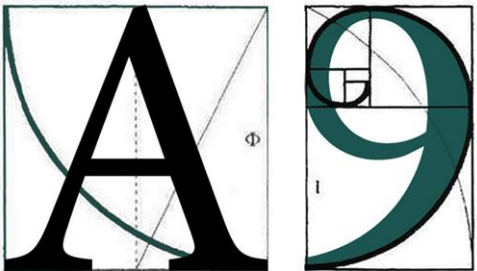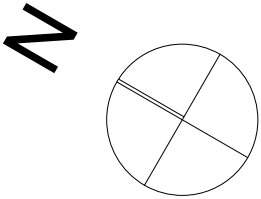

ARCHITECTURE
255 London Road, Hadleigh, Essex , SS7 2BN
Info@A9Architecture.co.uk
Tel: 01702558888

Project:
48 Lower Camden
Chislehurst
BR7 5JA


Drawing Title:
Existing Sections and Plans

Client:
—

Drawn: TV	Checked: DP	Date: 13/04/2022	Scale: 1:100	Paper Size A3
Job no. 1656		Dwg. no. 04	Revision: F	☒ Preliminary ☐ Design ☐ Tender ☐ Contract ☐ Working




Front Elevation

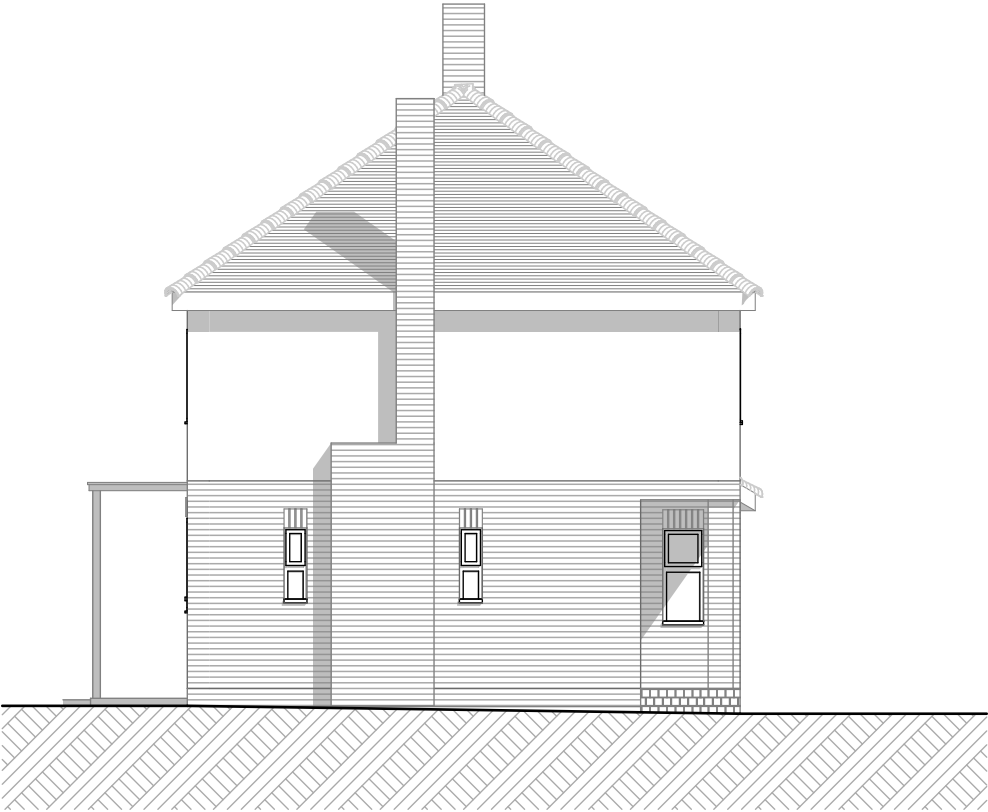

Flank Elevation




Rear Elevation

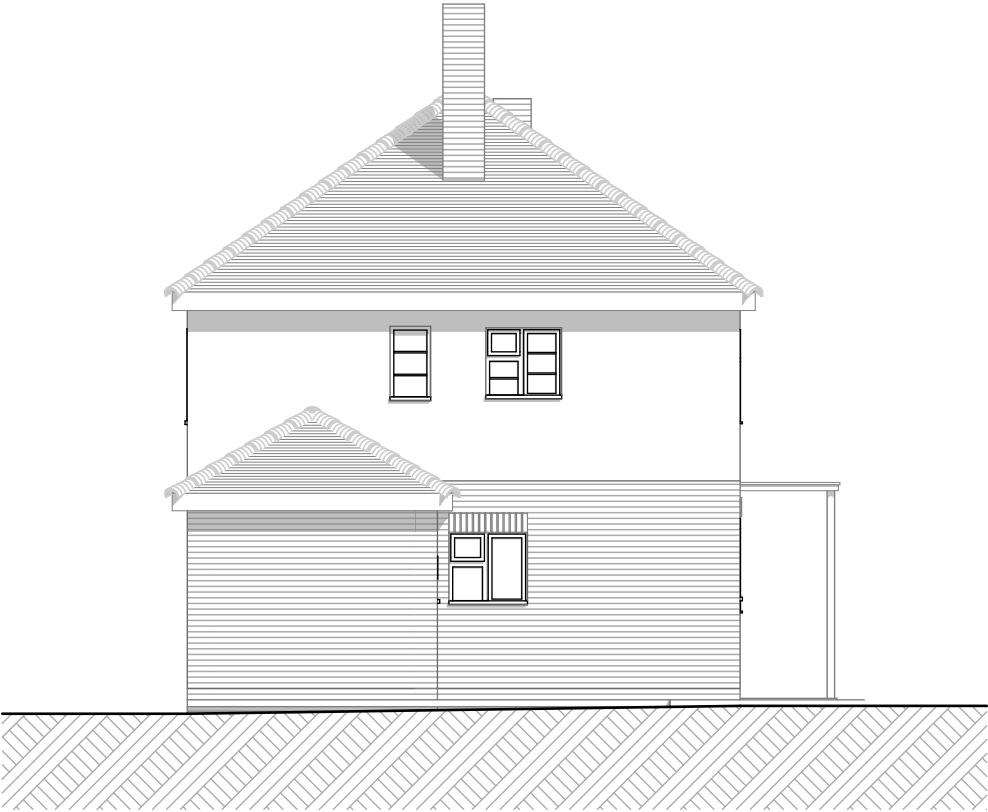

Flank Elevation

EXISTING ELEVATIONS

M 1:100 0 10m

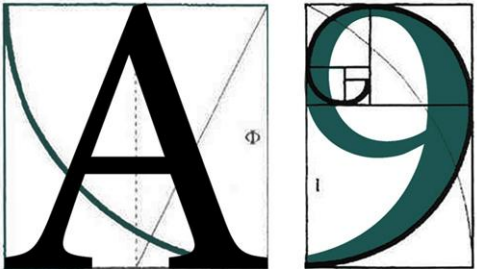

ARCHITECTURE

255 London Road, Hadleigh, Essex , SS7 2BN
Info@A9Architecture.co.uk
Tel: 01702558888


Project:
48 Lower Camden
Chislehurst
BR7 5JA

Drawing Title:
Existing Elevations

Client:
—

Drawn: TV	Checked: DP	Date: 13/04/2022	Scale: 1:100	Paper Size A3
--------------	----------------	---------------------	-----------------	------------------


Job no. 1656	Dwg. no. 05	Revision: F	☒ Preliminary ☐ Design ☐ Tender ☐ Contract ☐ Working
-----------------	----------------	-----------------------	--

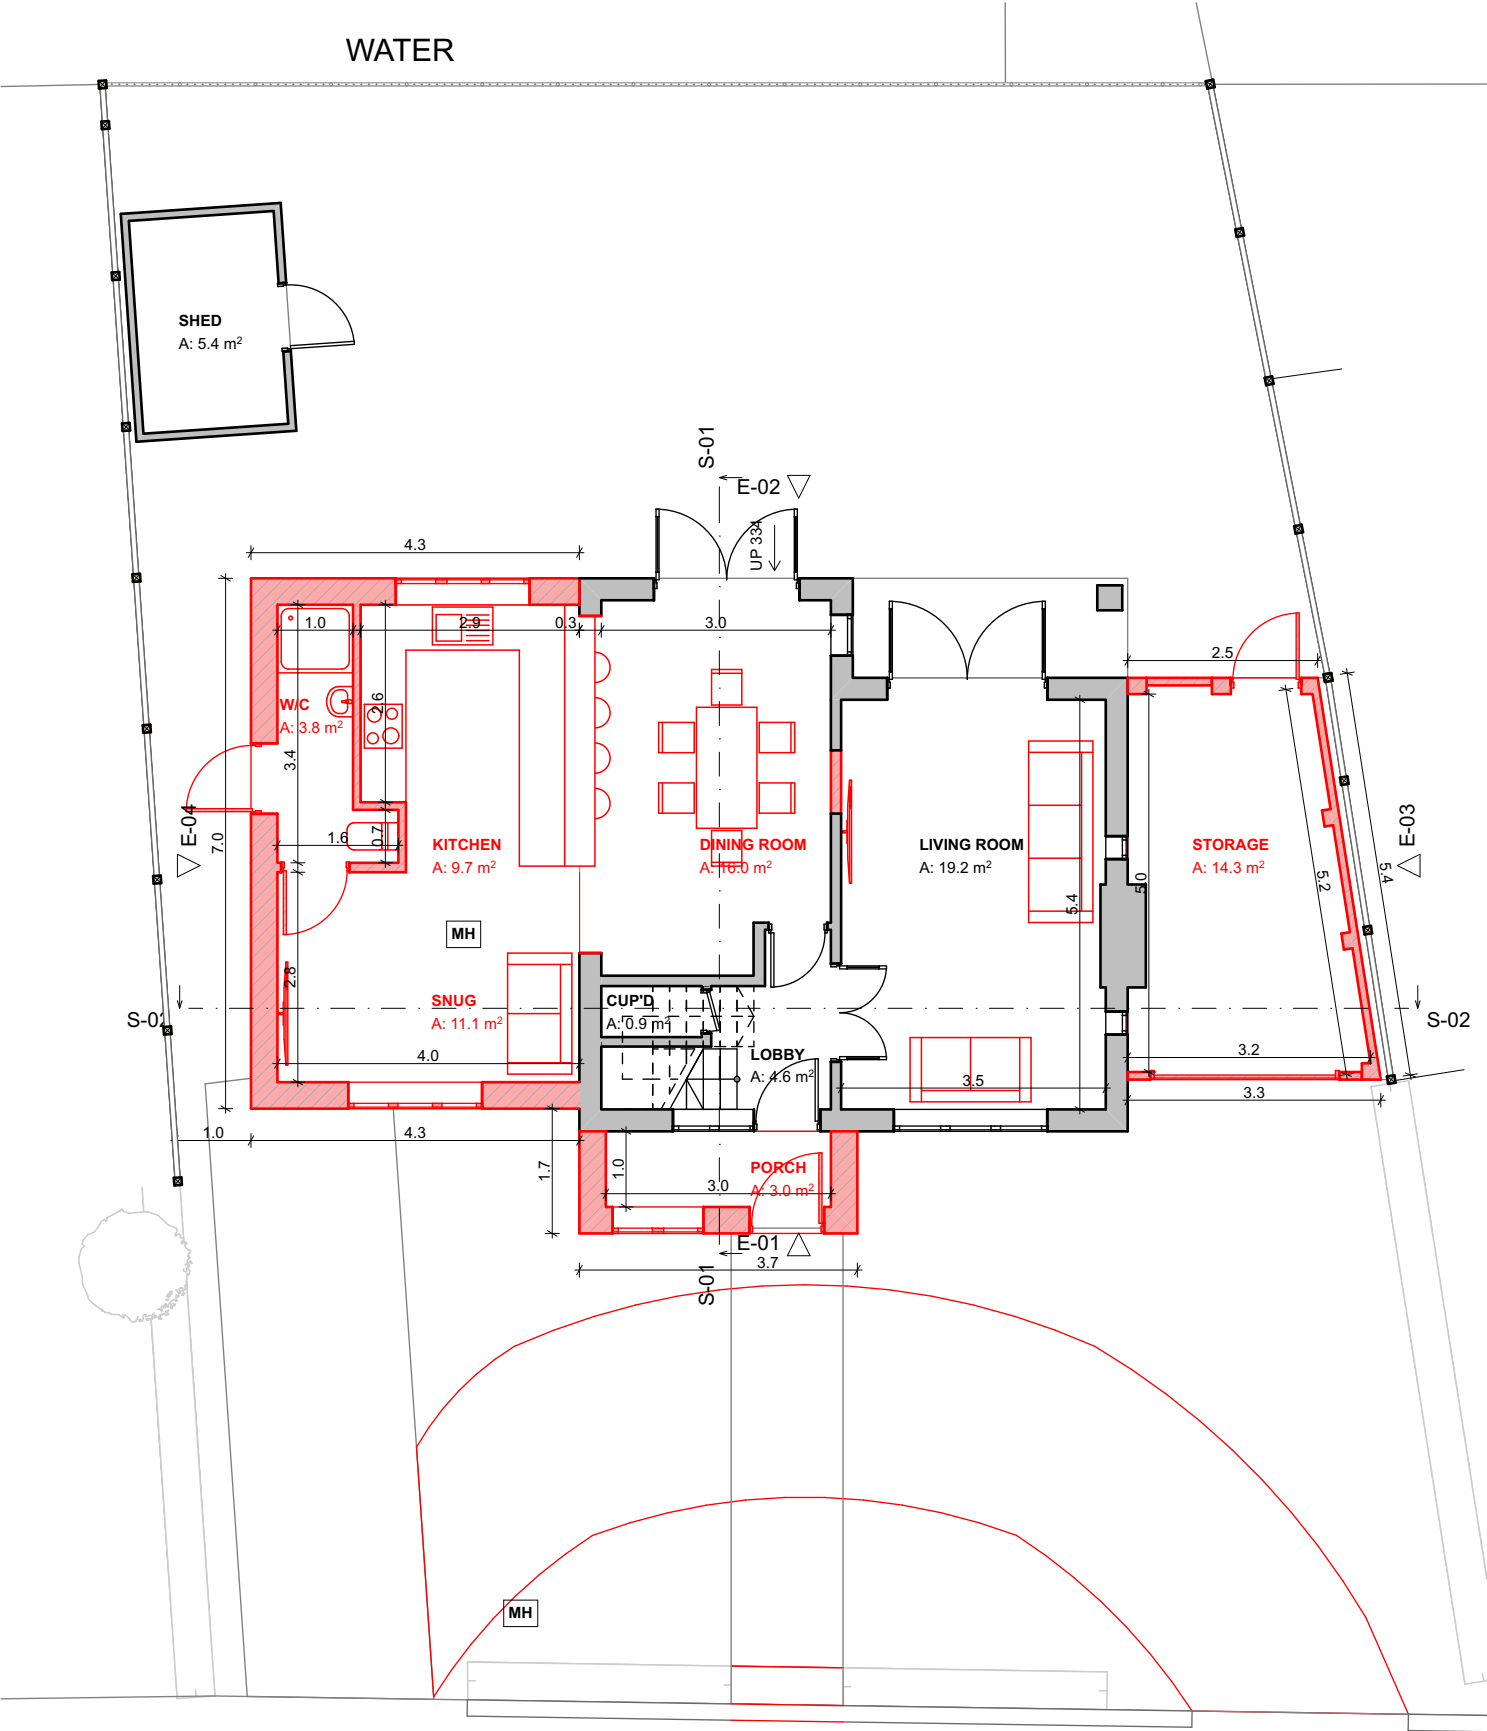



Ground Floor

PROPOSED FLOOR PLANS

M 1:100 0 10m

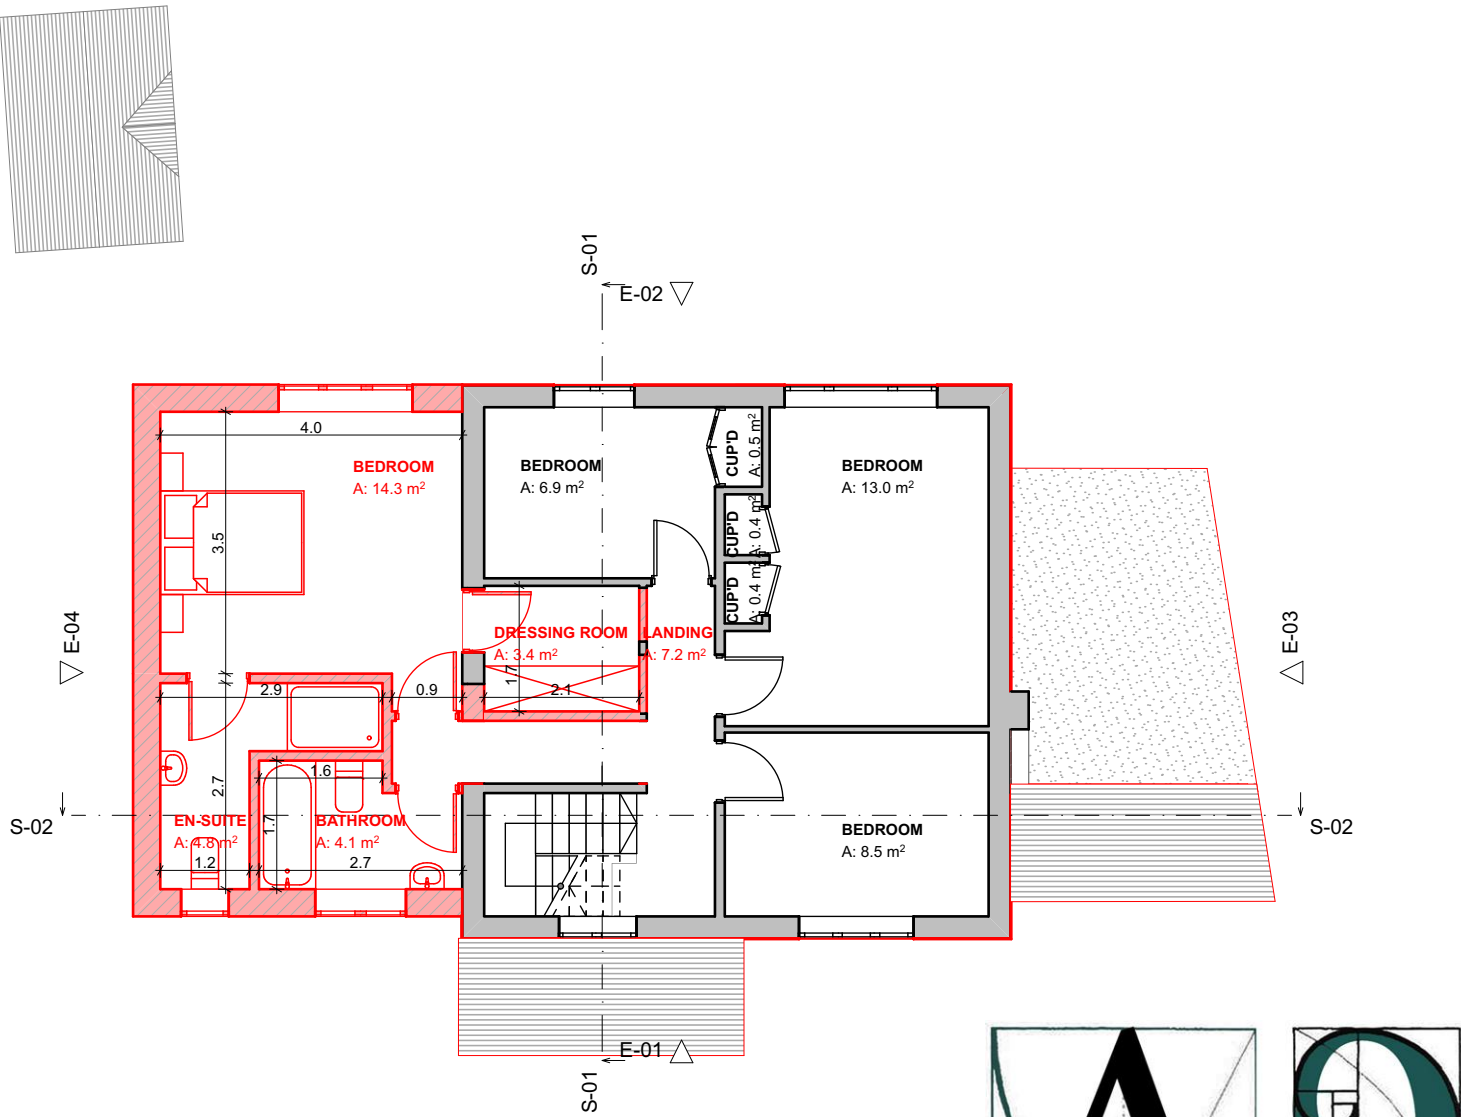

First Floor

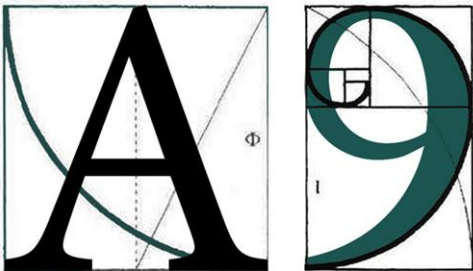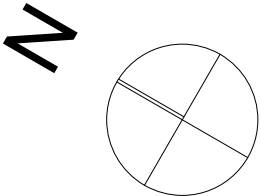

ARCHITECTURE

255 London Road, Hadleigh, Essex, SS7 2BN
Info@A9Architecture.co.uk
Tel: 01702558888


Project:
48 Lower Camden
Chislehurst
BR7 5JA

Drawing Title:
Proposed Plans


Client:

Drawn: TV	Checked: DP	Date: 13/04/2022	Scale: 1:100	Paper Size A3
--------------	----------------	---------------------	-----------------	------------------



Job no. 1656	Dwg. no. 06	Revision: F	☒ Preliminary ☐ Design ☐ Tender ☐ Contract ☐ Working
-----------------	----------------	-----------------------	--

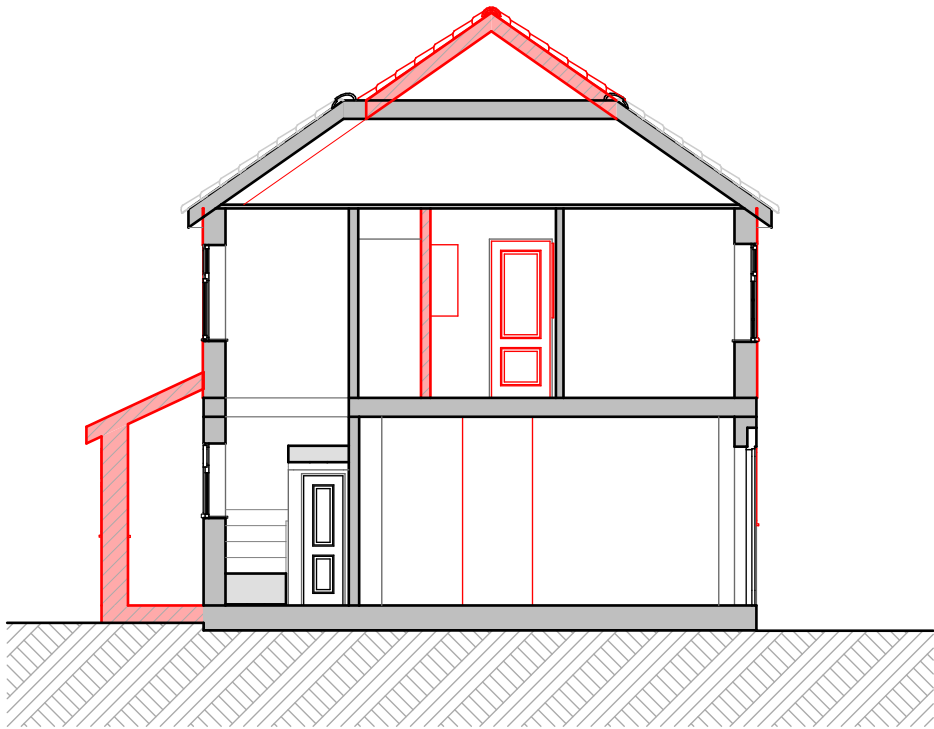

S-01 Section

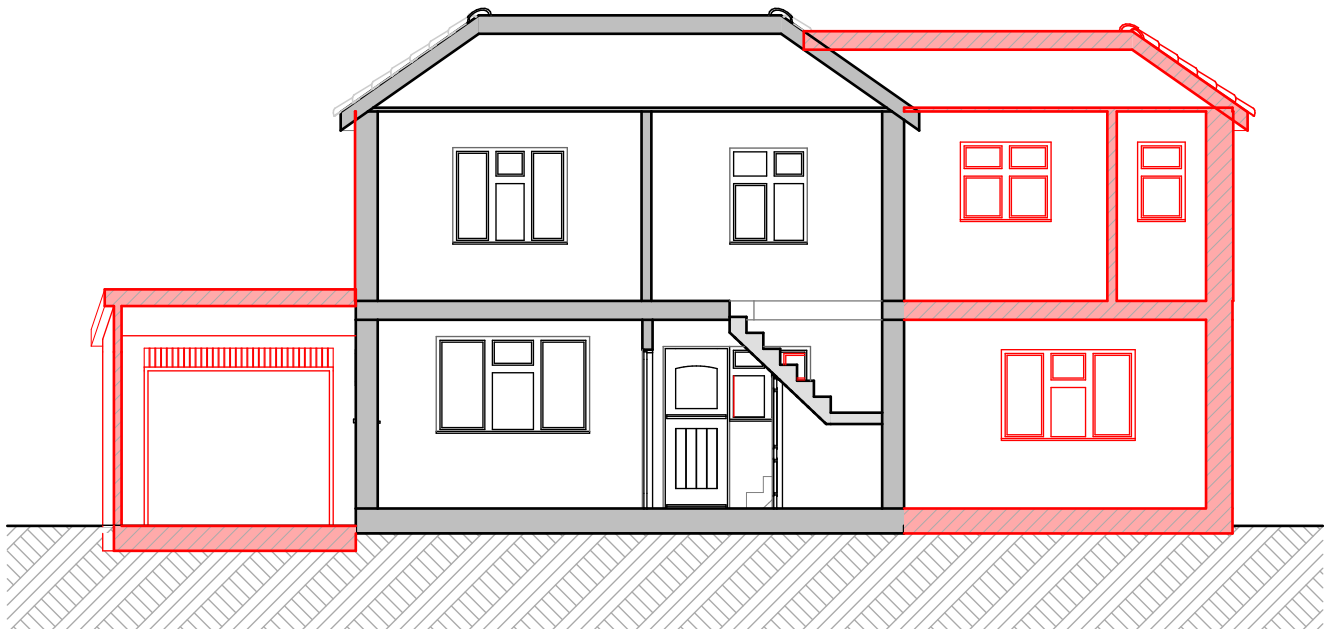


S-02 Section

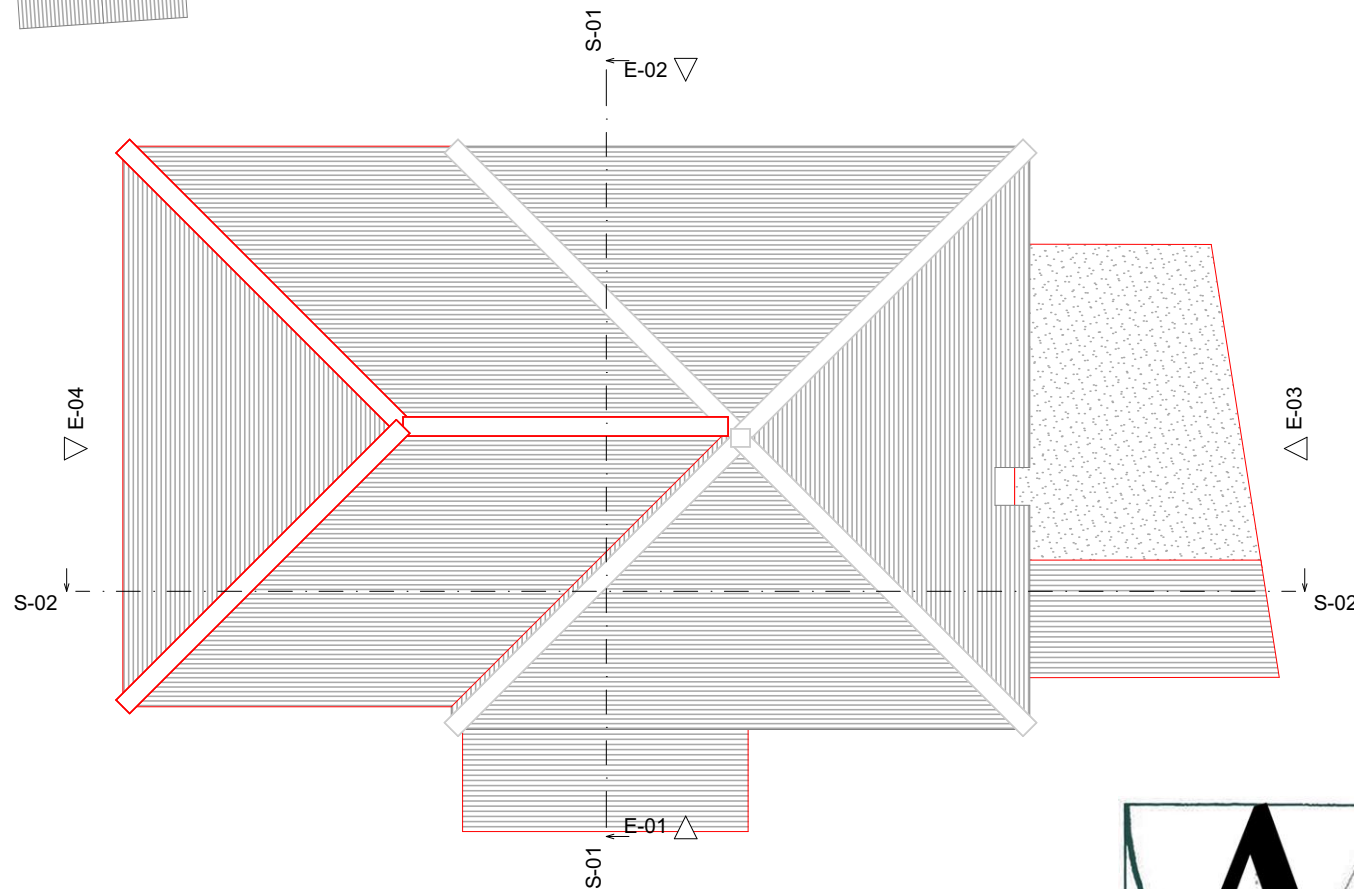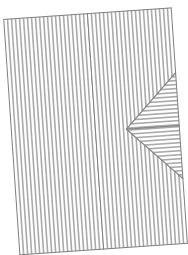

Roof Plan

PROPOSED SECTIONS AND PLANS

M 1:100 0 10m

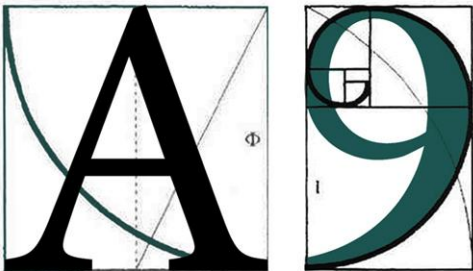

ARCHITECTURE

255 London Road, Hadleigh, Essex , SS7 2BN
Info@A9Architecture.co.uk
Tel: 01702558888

Project:
48 Lower Camden
Chislehurst
BR7 5JA


Drawing Title:
Proposed Sections and Plans

Client:

Drawn: TV	Checked: DP	Date: 13/04/2022	Scale: 1:100	Paper Size A3
Job no. 1656	Dwg. no. 07	Revision: F	Revision: ☒ Preliminary ☐ Design ☐ Tender ☐ Contract ☐ Working	




Front Elevation

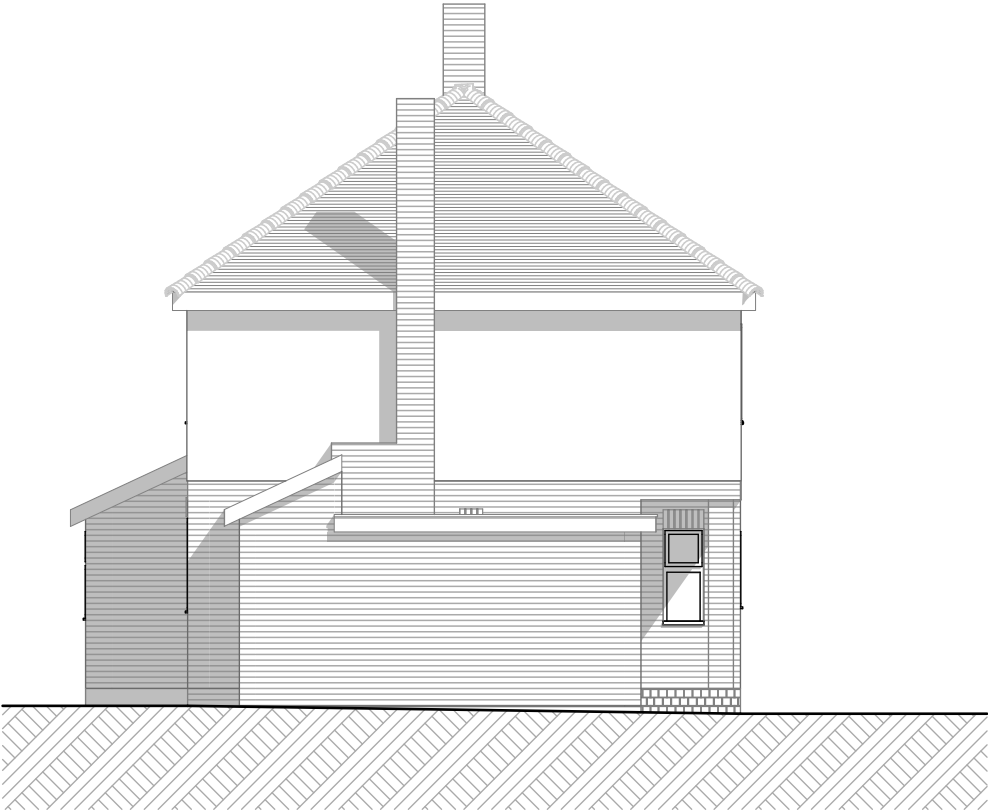

Flank Elevation




Rear Elevation

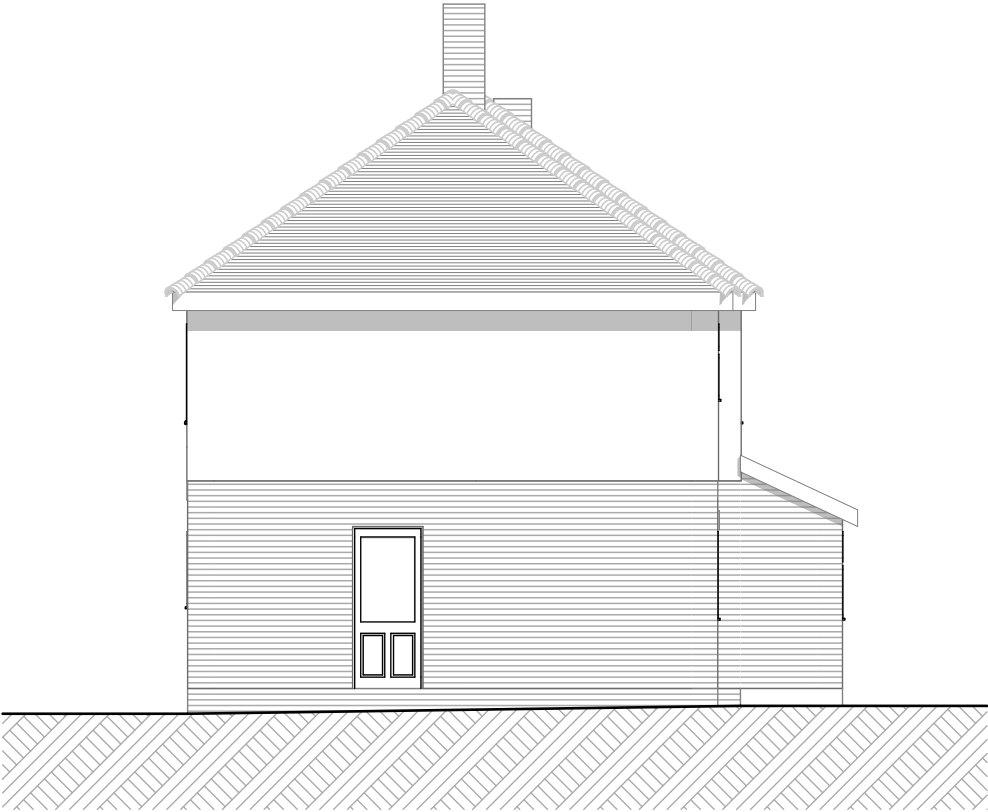

Flank Elevation

PROPOSED ELEVATIONS

M 1:100 0 10m

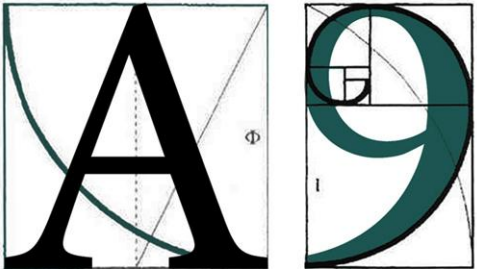

ARCHITECTURE
255 London Road, Hadleigh, Essex , SS7 2BN
Info@A9Architecture.co.uk
Tel: 01702558888

Project:
48 Lower Camden
Chislehurst
BR7 5JA

Drawing Title:
Proposed Elevations

Client:
—

Drawn: TV	Checked: DP	Date: 13/04/2022	Scale: 1:100	Paper Size A3
Job no. 1656	Dwg. no. 08	Revision: F	☒ Preliminary ☐ Design ☐ Tender ☐ Contract ☐ Working	



Existing Front




Proposed Front



Existing Rear



Proposed Rear

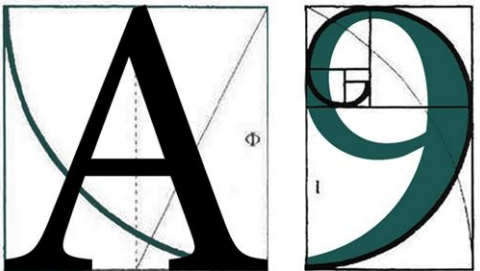

ARCHITECTURE

255 London Road, Hadleigh, Essex, SS7 2BN

Info@A9Architecture.co.uk

Tel: 01702558888

Project:
48 Lower Camden
Chislehurst
BR7 5JA

Drawing Title:
Existing and Proposed 3D

Client:
—

Drawn: TV	Checked: DP	Date: 13/04/2022	Scale:	Paper Size A3
Job no. 1656	Dwg. no. 09	Revision: F	☒ Preliminary ☐ Design ☐ Tender ☐ Contract ☐ Working	