LONDON ROAD, BERKSHIRE, RG1 3PA
£3,300 PER MONTH FURNISHED

FIVE/SIX BEDROOM TERRACE HOUSE LOCATED CLOSE TO READING TOWN CENTRE.

Reading | 0118 4022 300 | reading@winkworth.co.uk

Winkworth
for every step...

winkworth.co.uk

DESCRIPTION:

Five/six bedroom terraced house located in East Reading a short distance from Reading town centre, Thames Valley Park and offers easy access to the M4 via the A3290. The property comprises large modern kitchen, living room, four piece bathroom, and two double bedrooms (with one benefitting from a W/C) located on the ground floor. Three further bedrooms and a three piece bathroom occupy the first floor. The loft room can be utilised as the sixth bedroom which benefits from a W/C. Further benefits include private rear garden, off road parking for two cars and a lean to which is ideal for storage. Available now. Furnished.

AT A GLANCE

- Five/six bedroom terrace house
- Two bathrooms
- Close to Reading town centre
- Two parking spaces
- Council tax band E
- Suitable for up to six sharers
- Available now
- Furnished

Winkworth
for every step...

Winkworth
for every step...

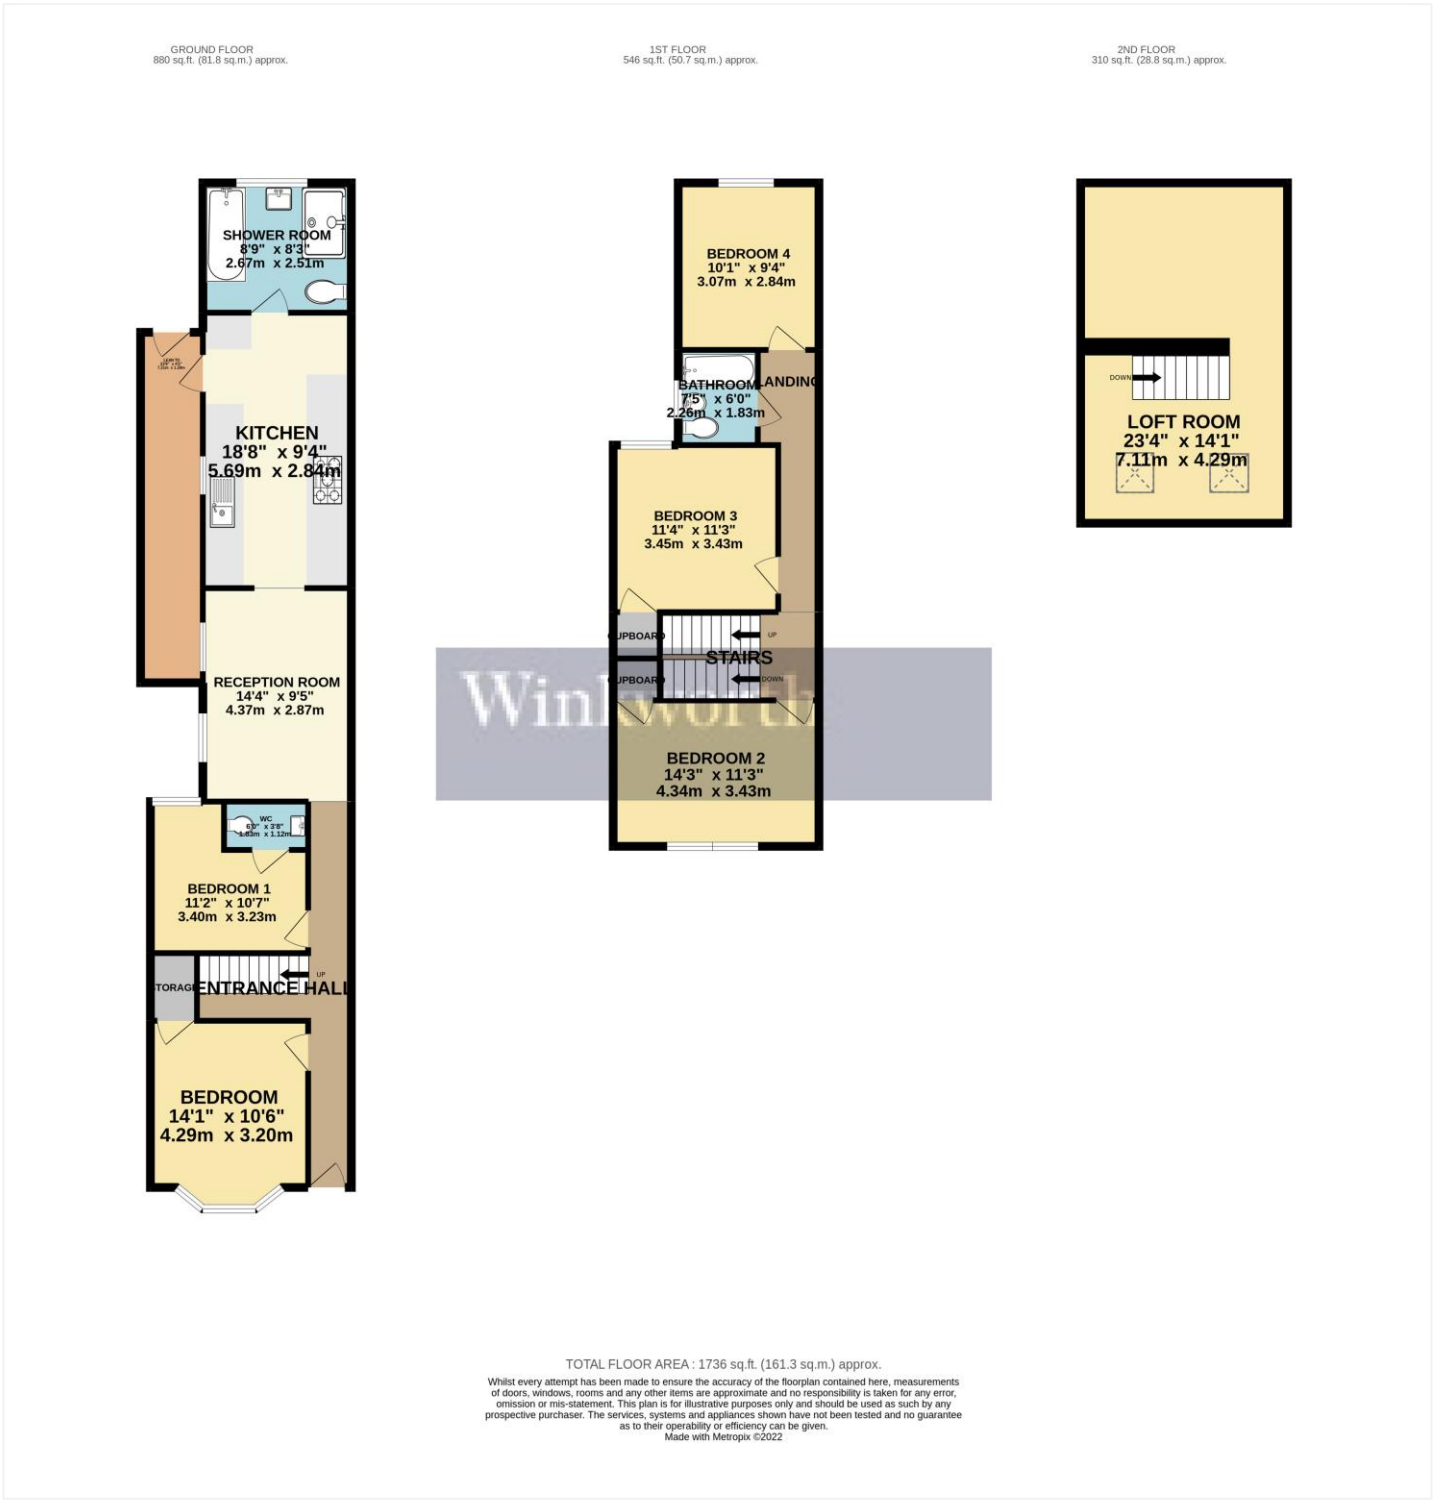

This floorplan is for illustration purposes only and is not to scale. The position and size of doors, windows, appliances and other features are approximate.

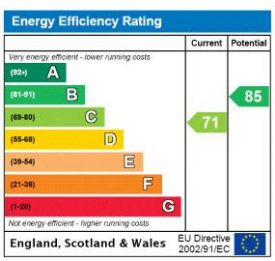

Deposit: £3,807.69

Holding Deposit: £761.53

Council Tax Band: E

Where no figures are shown, we have been unable to ascertain the information. All figures that are shown were correct at the time of printing.

Reading | 0118 4022 300 | reading@winkworth.co.uk

Winkworth

for every step...

winkworth.co.uk

Winkworth wishes to inform prospective buyers and tenants that these particulars are a guide and act as information only. All our details are given in good faith and believed to be correct at the time of printing but they don't form part of an offer or contract. No Winkworth employee has authority to make or give any representation or warranty in relation to this property. All fixtures and fittings, whether fitted or not are deemed removable by the vendor unless stated otherwise and room sizes are measured between internal wall surfaces, including furnishings.