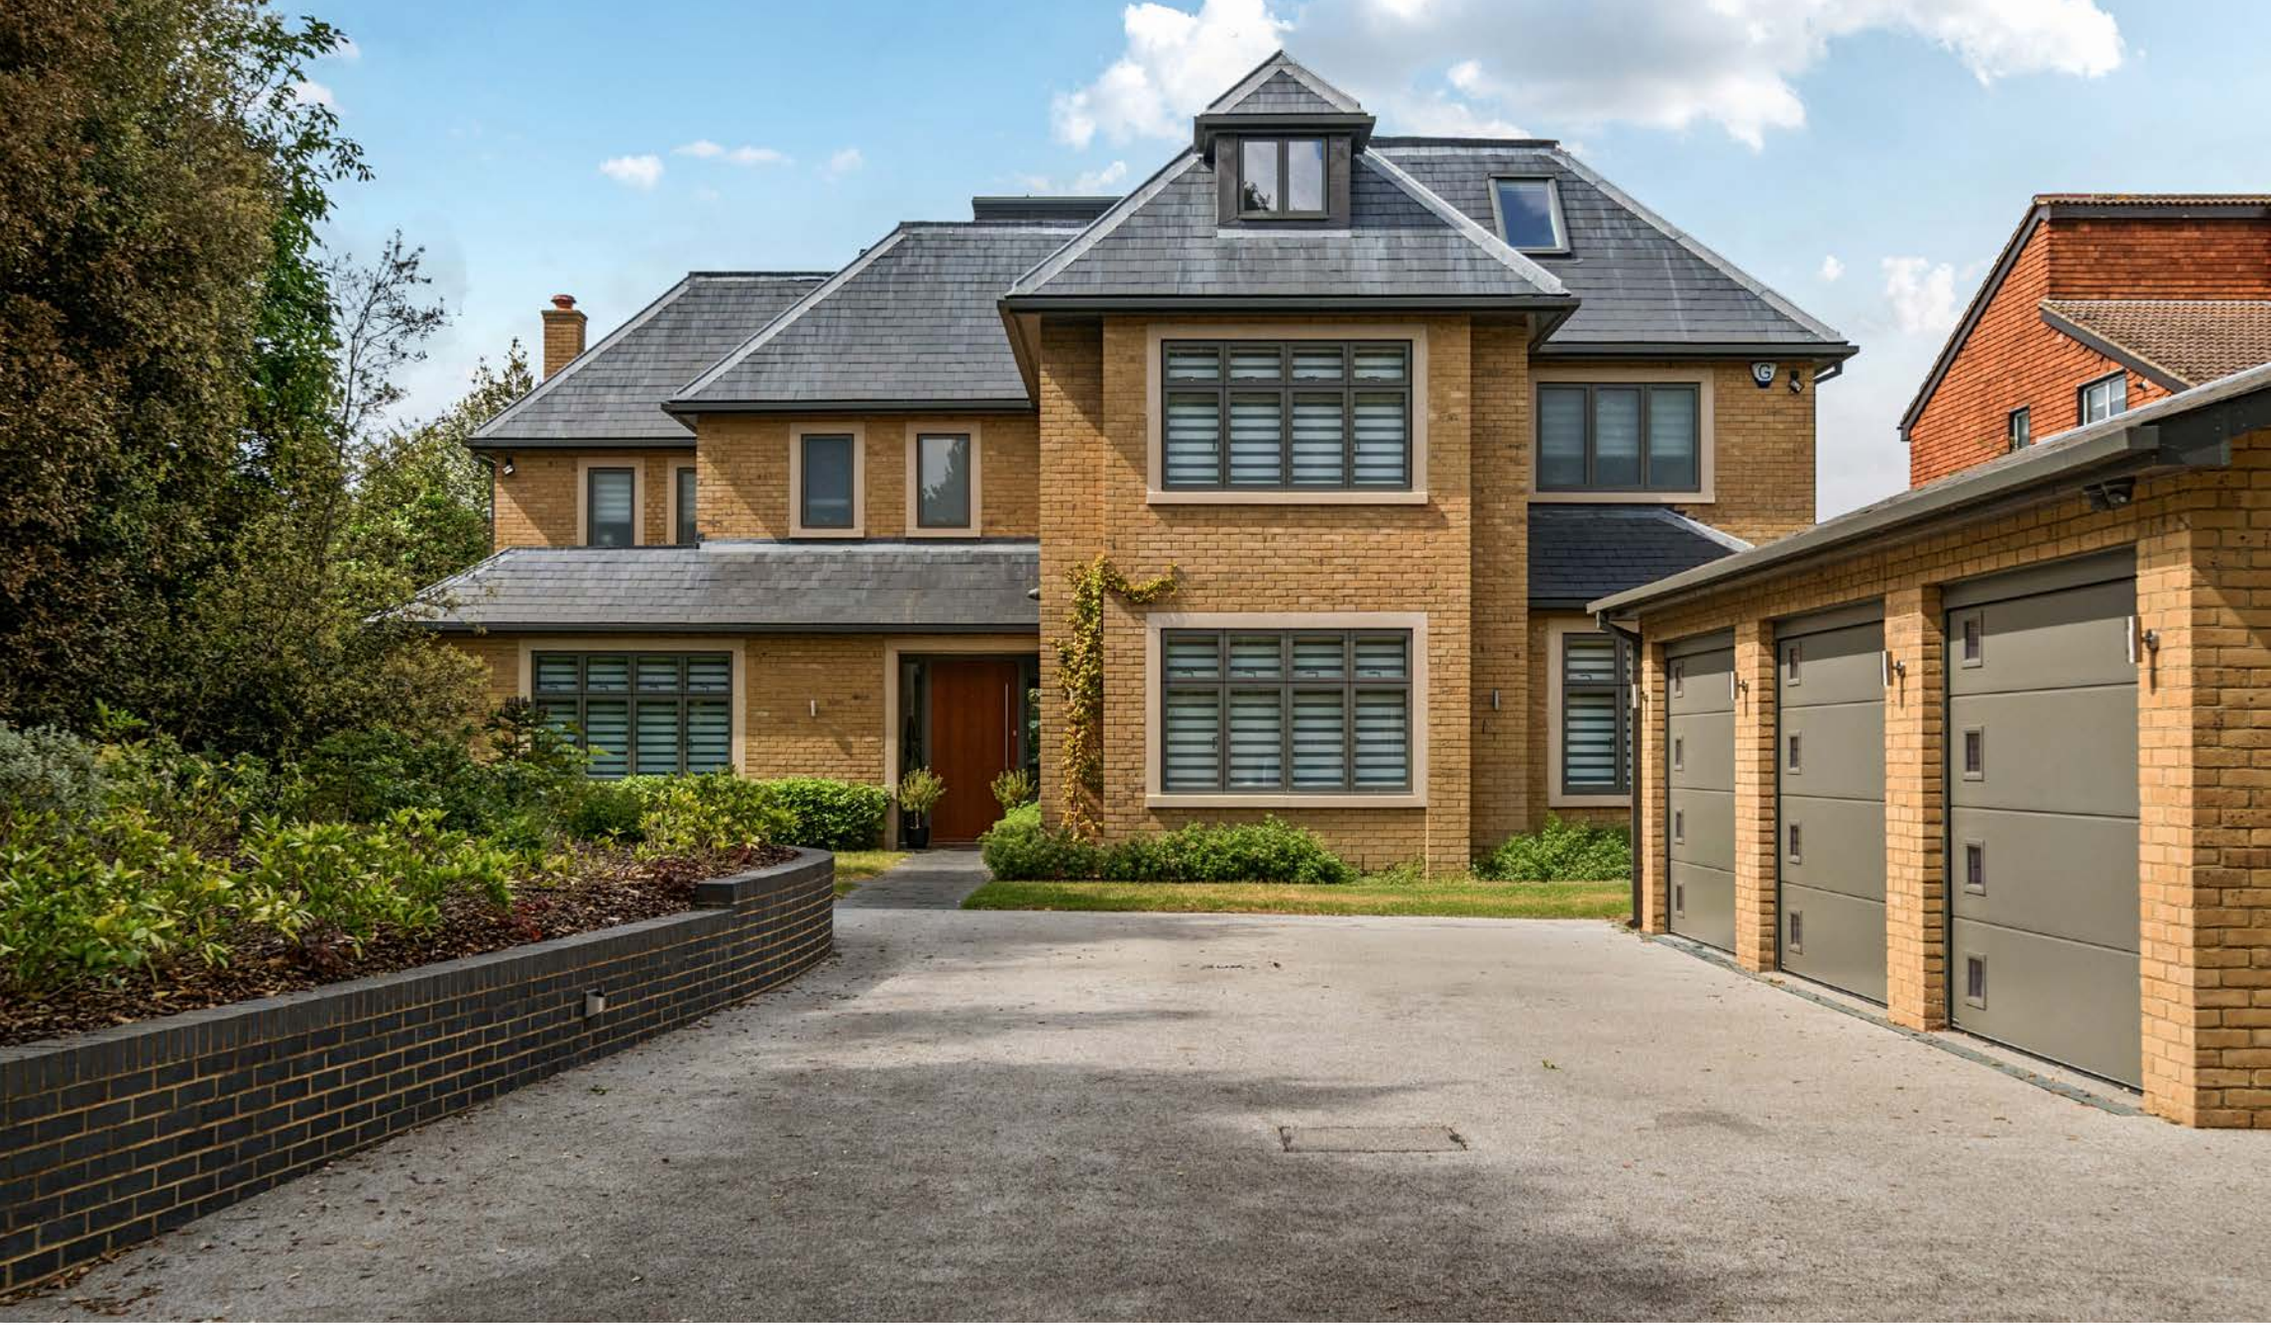


CHISLEHURST ROAD
CHISLEHURST, BR7

Est. 1953 Alan de Maid

Built to an exacting standard approximately six years ago and accessed via a gated driveway set back from the road, is this stunning six bedroom detached family home. The property measures approximately 5806 sq. ft and was designed to the existing owners high end specifications.

Offering extremely versatile and flexible accommodation arranged over two levels, this beautiful family home boasts exceptionally high quality fixtures, fittings and luxury living.

The property sits on a lovely plot, set behind gates with a sweeping driveway, both Chislehurst and Bickley mainline stations are within close proximity offering commuters quick and easy access in London.

This really is a unique opportunity to purchase a beautiful family home that cannot be missed.

Other important features to note:

Krieder fitted kitchen with a Gaggenau wine fridge and built-in Siemens appliances.























Krieder fitted wardrobes to dressing room and bedrooms

Porcelanosa bathrooms and floor/wall tiling

Solar panel hot water system

Mechanical ventilation and heat recovery system providing clean air

4-years remaining on build warranty

Dual purpose living room/cinema room

Electric Gates.

Control 4 System: for technology /lighting.

Smet staircase

Hallway and games room with opening roof lights.

Hot tub available

Ground and first floor underfloor heating

Aluminium Velfac windows and bi-fold doors

Cat 6 Wiring and wi-fi boosters throughout the house

Local Authority: Bromley
Council Tax Band: H











Chislehurst Road, Chislehurst, BR7

Approximate Area = 5147 sq ft / 478.2 sq m (excludes void)
Garage = 659 sq ft / 61.2 sq m
Total = 5806 sq ft / 539.4 sq m
For identification only - Not to scale

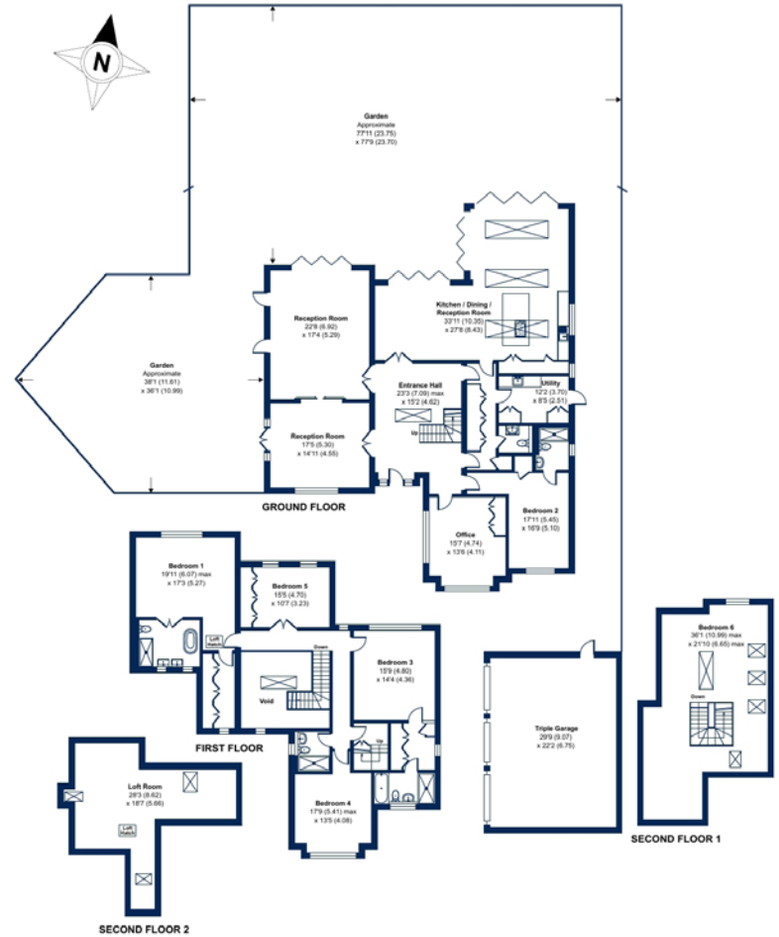

Floor plan produced in accordance with RICS Property Measurement 2nd Edition, Incorporating International Property Measurement Standards (IPMS2 Residential). ©nichecom 2026. Produced for Alan De Maid. REF: 1459174

Alan de Maid

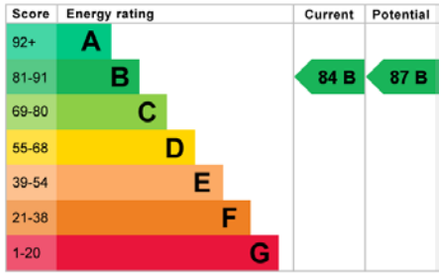

Est. 1953 Alan de Maid

020 3151 3703
3 High Street, BR7 5AB
chislehurst@alandemaid.co.uk
alandemaid.co.uk

Alan de Maid give notice to anyone reading these particulars that: i) this material is protected by the laws of copyright. The owner of the copyright is Alan de Maid This property sheet forms part of our database, and is protected by the database rights and copyrights laws. No unauthorised copying or distribution without permission; ii) the particulars do not constitute part of an offer or contract; iii) the particulars including text, photographs and plans are for the guidance only of prospective purchasers and must not be relied upon as statements of fact; iv) the descriptions provided therein represent the opinion of the author and whilst given in good faith should not be construed as statements of fact; v) nothing in these particulars shall be deemed a statement that the property is in good condition or otherwise nor that any services or facilities are in good working order; vi) all measurements are approximate.