ROBERT HOLMES & COMPANY

The Drive

£2,000 pcm

Wimbledon, London, SW20 8TG



A large ground floor apartment with wooden floors throughout. The property has a spacious reception room, overlooking the communal gardens, separate kitchen, very large double bedroom with plenty of wardrobe space and a bathroom with a shower above the bath. The property is found in a popular road, close to Wimbledon Common and also Wimbledon Village and Town Centre. Offered unfurnished.
EPC/E

11-13 Church Road, Wimbledon Village, London SW19 5DW
• Lettings: +44 (0)20 8879 9669 • Sales +44 (0)20 8947 9833 • Commercial: +44 (0)20 8879 7899
Facsimile: +44 (0)20 8944 9392 • www.robertholmes.co.uk • Email: enquiries@robertholmes.co.uk

Misrepresentation act 1967 (Conditions under which these particulars are issued). Robert Holmes & Company for themselves and the Vendors of this property, whose agents they are, give notice that these particulars do not constitute any part of an offer or contract; that all statements contained in these particulars as to this property are made without responsibility and are not to be relied upon as statements or representations of fact and that they do not make or give representation or warranty whatsoever in relation to this property. Any intending purchaser must satisfy himself by inspection or otherwise as to the correctness of each of the statements contained within these particulars. These particulars are issued on the understanding that all negotiations regarding this property are conducted through Robert Holmes & Company.






















The Drive, SW20

Approx. Gross Internal Area 867 Sq Ft - 80.55 Sq M

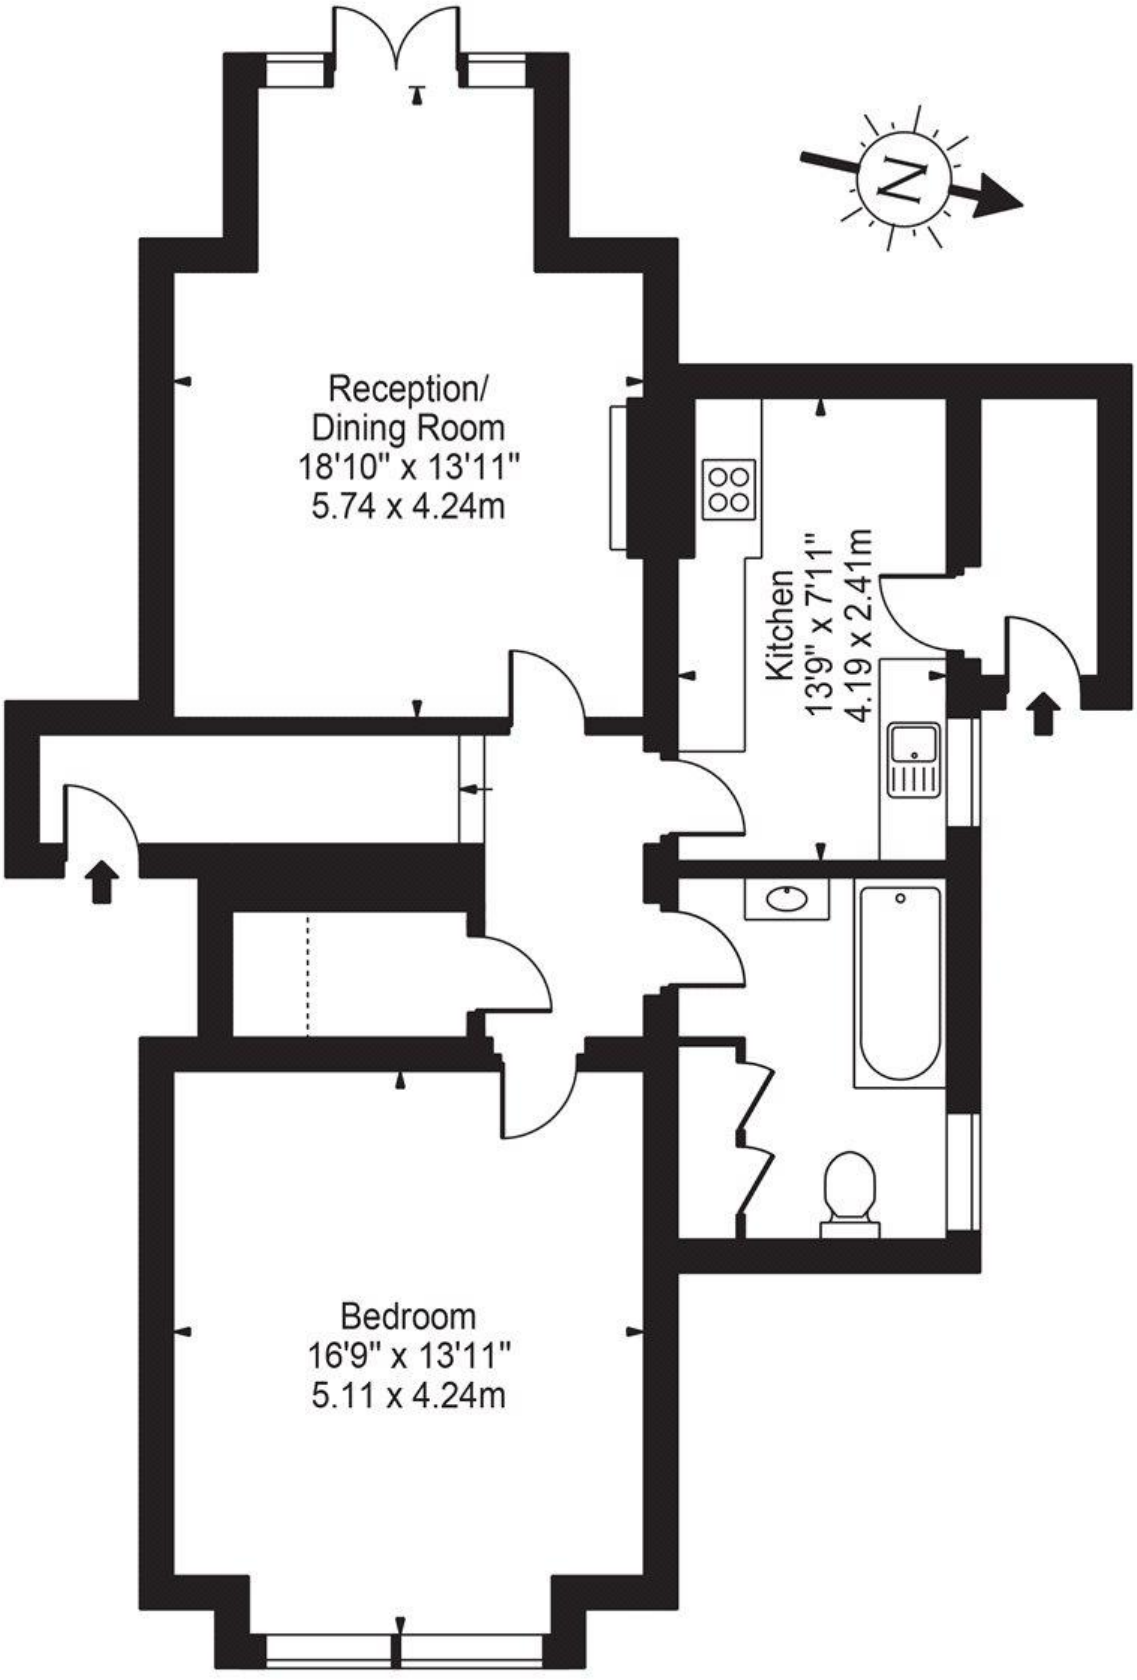

Ground Floor

For Illustration Purposes Only - Not To Scale Floor Plan by Mira Nikolova Photography

This floor plan should be used as a general outline for guidance only and does not constitute in whole or in part an offer or contract.
Any intending purchaser or lessee should satisfy themselves by inspection, searches, enquiries and full survey as to the correctness of each statement.