

Manor Court, Weybridge, Surrey, KT13 8RF

Leasehold

LEADERS





Manor Court, Weybridge KT13 8RF

- Spacious Two Bedroom Apartment
- Newly Renovated Development
- 4th Floor with Good Views
- Excellent Location for Weybridge High Street & Station
- Well-presented Throughout
- Residents Gardens & Parking
- Garage
- Extended Lease
- No Chain

An extremely spacious two double bedroom apartment, set on the 4th floor of a newly renovated development in the heart of Weybridge.

Enjoying large windows and lovely views, this property is well-presented throughout and offers spacious open-plan living and a modern interior.

Superbly located for both Weybridge High Street and mainline railway station, Manor Court offers wll-maintained residents gardens, parking and a garage in a block.

Extended Lease. No Chain.
















Approximate Area = 795 sq ft / 73.8 sq m

For identification only - Not to scale

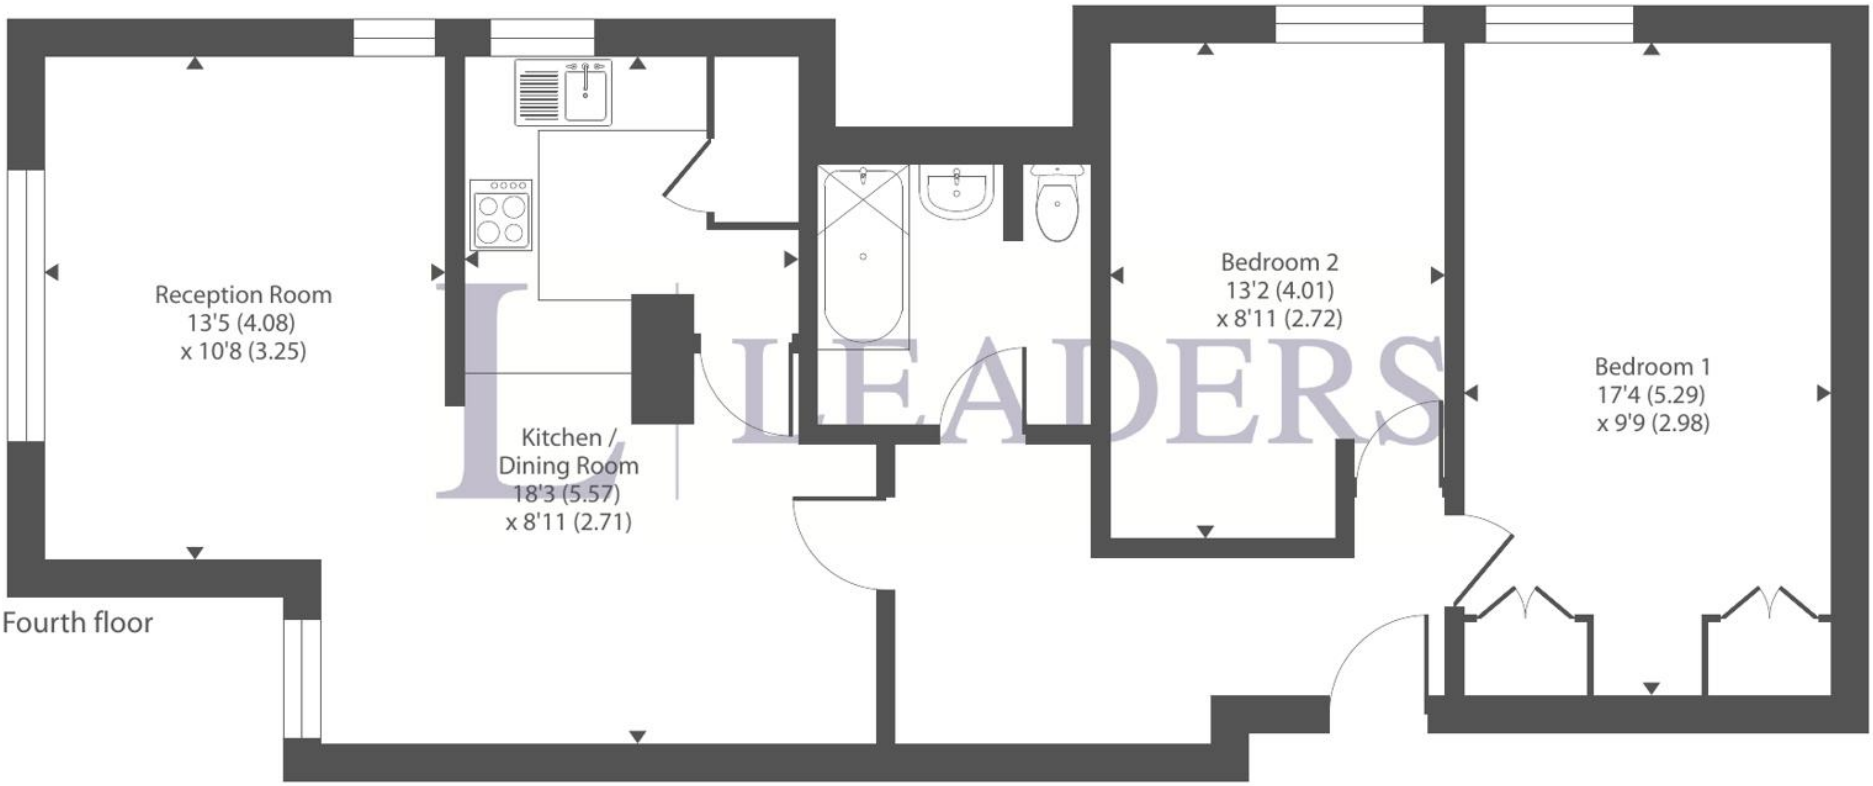

Fourth floor

Floor plan produced in accordance with RICS Property Measurement 2nd Edition,
Incorporating International Property Measurement Standards (IPMS2 Residential). © nichecom 2026.
This floor plan is for illustrative purposes only. All dimensions are approximate and subject to change. Actual layout, features and specifications may vary.
Please verify independently before making decisions.Produced for Leaders Sales Ltd. REF: 1497755


Key Information

Local Authority = Elmbridge

Council Tax
Band = C

Tenure
Leasehold

EPC
Rating = C

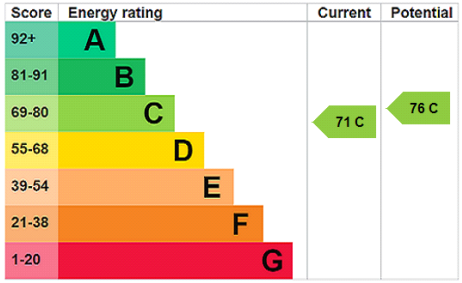

LEADERS

Weybridge Sales

T: **01932 850030**

leaders.co.uk

mortgage scout

Mortgage Scout* are experts at seeking out the best way to buy the home of your dreams. They've been matching buyers with money saving mortgages since 2003. Combining attention to detail with industry knowledge, they'll track down the mortgage deal that works for you.

*Your home may be repossessed if you do not keep up repayments on your mortgage. There may be a fee for mortgage advice. The actual amount you pay will depend upon your circumstances. The fee is up to 1%, but a typical fee is 0.3% of the amount borrowed.

Important Notice

We have prepared these property particulars as a general guide to a broad description of the property. They are not intended to constitute part of an offer or contract. We have not carried out a structural survey and the services, appliances and specific fittings have not been tested. All photographs, measurements, floorplans and distances referred to are given as a guide only and should not be relied upon for the purchase of carpets or any other fixtures or fittings. Lease details, service charges and ground rent (where applicable) and council tax are given as a guide only and should be checked and confirmed by your Solicitor prior to exchange of contracts. The copyright of all details, photographs and floorplans remain exclusive to Leaders.