



Tanner Street, London, SE1 3GN

2 Beds | 2 Baths | 1 Reception Room | Asking Price £675,000 |



Tanner Street, London, SE1 3GN

2 Beds | 2 Baths | 1 Reception Room |

Asking Price £675,000

A beautifully presented 848sqft, two double bedroom two-bathroom third floor apartment with two balconies in this modern development very close to Bermondsey Street, London Bridge, Tower Bridge, More London, the River Thames and within easy walking distance of the City.

This bright and airy apartment has an open plan living and fully fitted kitchen area opening onto a large south facing balcony overlooking the picturesque communal gardens, two spacious double bedroom of which the main bedroom has an en-suite shower toom and built in wardrobes and the second bedroom also has built in wardrobes and off a small central hallway is the main bathroom and a storage cupboard.

This superb apartment is situated close to what many now refer to as Bermondsey Village offering a fantastic selection of top-quality restaurants on Bermondsey Street, Maltby Street market in very by, the antiques market on Bermondsey Square and the world-renowned Borough Market is also within a short walk. The area really mixes the old with the new and has a village vibe enjoyed by many and has become one of London’s most sought after.


The property is being sold with approximately 238-year lease remaining, ground rent is £50pa and the service charge is approximately £3,500pa.



Approximate Area = 848 sq ft / 78.8 sq m

For identification only - Not to scale

2.29m - Ceiling Height

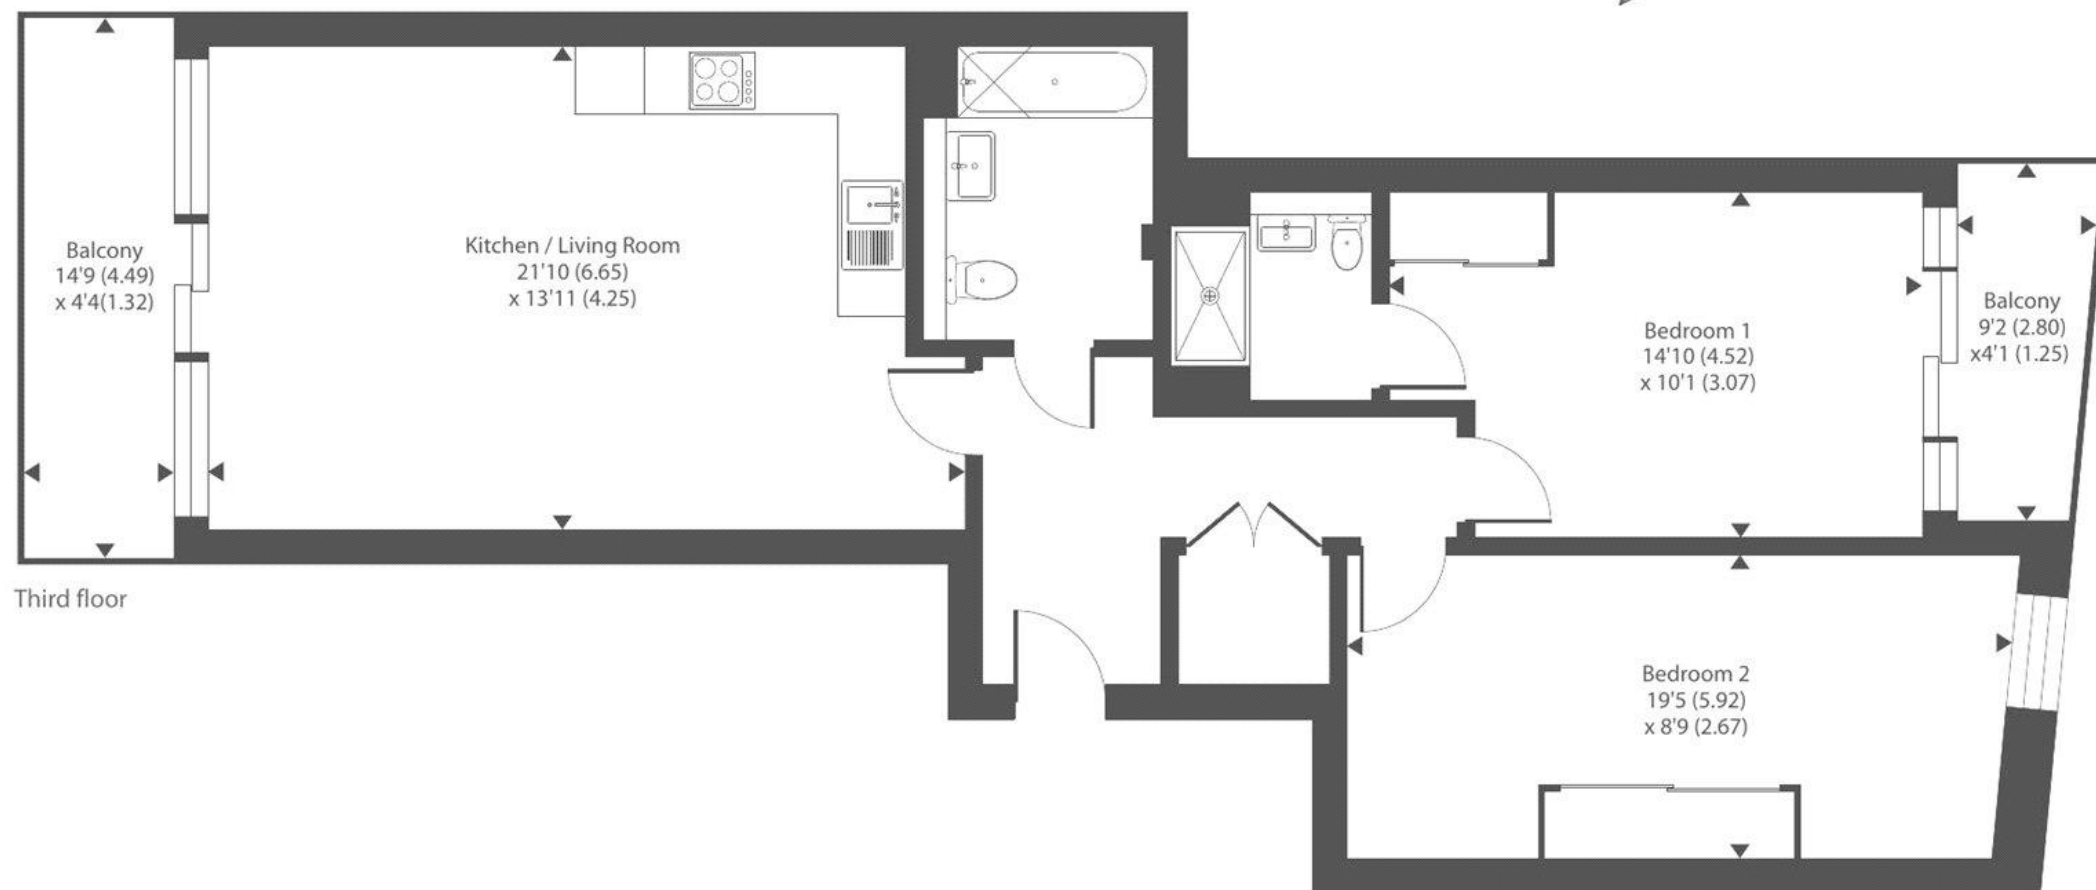

Third floor



Floor plan produced in accordance with RICS Property Measurement 2nd Edition, Incorporating International Property Measurement Standards (IPMS2 Residential). © nichecom 2026.
This floor plan is for illustrative purposes only. All dimensions are approximate and subject to change. Actual layout, features and specifications may vary.
Please verify independently before making decisions. Produced for Stirling Ackroyd. REF: 1498570





Viewing arrangement by appointment

0203 911 3661

bermondseysales@stirlingackroyd.com

63 Bermondsey St, London, SE1 3XF

stirlingackroyd.com

STIRLING ACKROYD_STI044_BAN260023_DTL001_10

