

Allison Road, Harringay, N8

Anthony Pepe



Fabulous three bedroom house


Allison Road
Harringay, N8

£3,300 per month

Fabulous three bedroom terraced house situated on the ever popular 'Harringay Ladder'. This period property has been remodelled to an impeccable standard and has a south facing landscaped rear garden. The downstairs features a 26' reception room with a large bay window to the front, and a stunning fully fitted kitchen/breakfast room which leads directly to the garden. There is also a downstairs shower room and a laundry room off the hallway.

Upstairs has three double bedrooms and a family bathroom with a modern three piece suite with the shower over the bath tub.

This is a perfect family home located close to the shops and restaurants on Green Lanes and the surrounding areas. Allison Road offers access to Hornsey Rail, Harringay Rail and Turnpike Lane Underground Station (Piccadilly Line Zone 3).

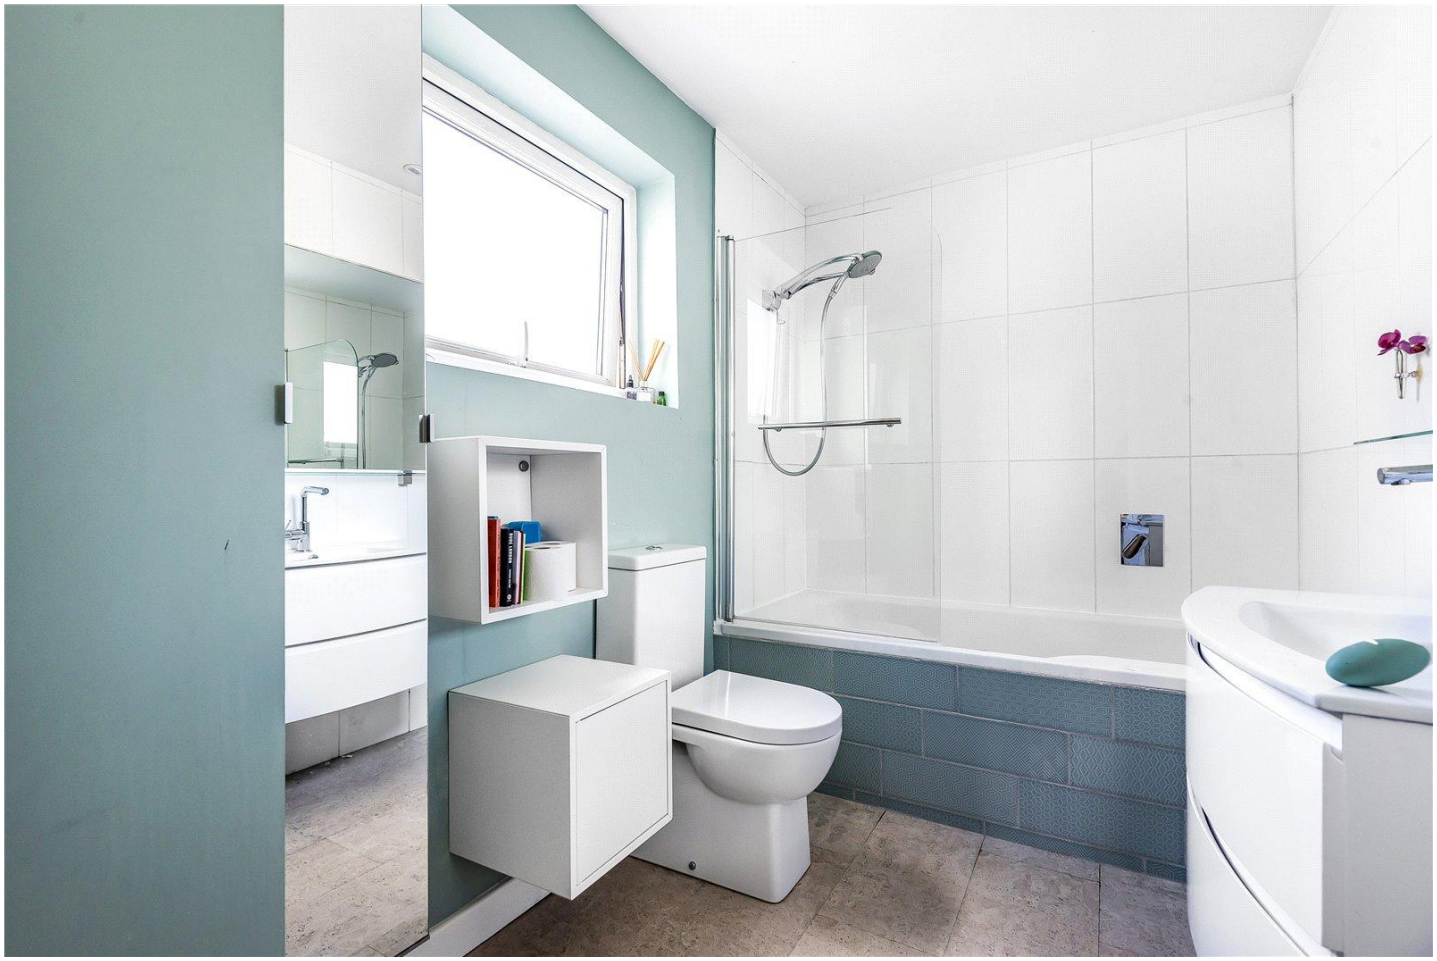





3 Bedroom
1 Receptions
2 Bathrooms

Council Tax Authority: Haringey Council
Tenure: Freehold
Energy Efficiency Rating: D














Allison Road, London, N8

Approximate Area = 1469 sq ft / 136.4 sq m


For identification only - Not to scale

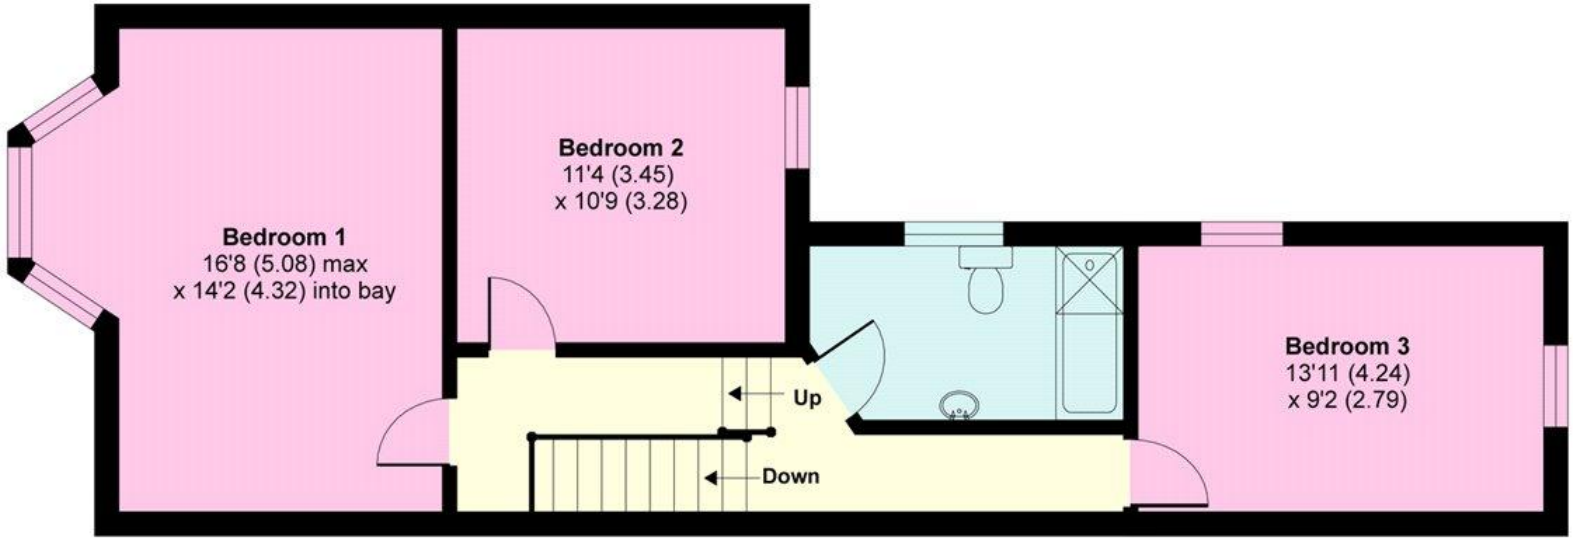

FIRST FLOOR
abt 641 SQFT (INTERNAL)



GROUND FLOOR
abt 828 SQFT (INTERNAL)

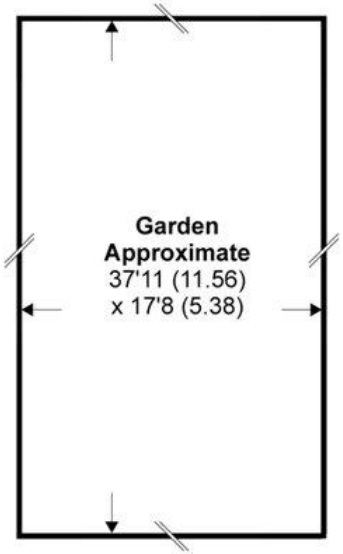

RICS Certified Property Measurer

Floor plan produced in accordance with RICS Property Measurement Standards incorporating International Property Measurement Standards (IPMS2 Residential). ©nichecom 2021.
Produced for Anthony Pepe. REF: 739289



AnthonyPepe

Palmers Green Branch
301 Green Lanes, Palmers Green
London N13 AXS
t: 020 8882 6567
e: palmersgreen@anthonypepe.com

Harringay Branch
407 Green Lanes, Harringay
London N4 1EY
t: 020 8341 9999
e: harringay@anthonypepe.com

Crouch End Branch
7 Topsfield Parade, Crouch End
London N8 8PR
t: 020 8348 2545
e: crouchend@anthonypepe.com

Cockfosters Branch
Northside House, Mount Pleasant
Cockfosters EN4 9EB
t: 020 8440 5000
e: cockfosters@anthonypepe.com

Enfield Branch
47 Windmill Hill
Enfield EN2 7AE
t: 020 8366 3551
e: enfield@anthonypepe.com