

17 Belmont Road,

Taunton, Somerset, TA1 5NT

Offers Over £270,000

Bradleys
ESTATE AGENTS





17 Belmont Road,

Taunton, Somerset, TA1 5NT

Offers Over £270,000

Spacious and extended four-bedroom semi-detached home offering well-proportioned family accommodation. To include a generous reception room, dining area, fitted kitchen with garden access and cloakroom. Four bedrooms and family bathroom upstairs. Outside, a substantial parking for numerous vehicles and private rear garden.

---

4 **2** **2** **D**



4 Bedrooms

Semi-Detached

Extended

Substantial Off Road Parking

Bradleys Taunton Office
49-50 East Street, Taunton, Somerset, TA1 3NA
Tel. **01823 351351**
taunton@beagroup.co.uk

Bradleys ESTATE AGENTS

Ground Floor
This spacious and thoughtfully extended semi-detached home offers well-proportioned accommodation ideal for modern family living. The ground floor leads through to a generous reception room with attractive bay window and excellent natural light. To the rear, the property benefits from a dining space, providing a versatile space for family meals and entertaining. The fitted kitchen is positioned beyond within the extension, offering a practical range of units and ample workspace, with direct access to the garden. A useful cloakroom completes the ground floor.



First Floor
The first floor provides four bedrooms, offering excellent flexibility for families, guests or those requiring a home office. The principal bedroom is particularly well proportioned, while the remaining three bedrooms provide comfortable and versatile accommodation. A family bathroom serves the bedrooms and completes this practical upper floor.

Outside
To the front, a substantial driveway and car port provides off-road parking for numerous vehicles, making this an excellent choice for larger households or those with multiple cars. To the rear is a private and enclosed garden, offering a generous outdoor space with a combination of paved seating areas, established planting and useful outbuildings. The garden also features an impressive covered entertaining area and additional garden room-style space, creating a superb setting for outdoor dining, entertaining and relaxing throughout the year.







Location
Belmont Road is situated within the popular Galmington area of Taunton, offering a convenient setting for everyday living. The neighbourhood provides easy access to local shops, schools, recreational facilities and green spaces, with Galmington Playing Fields close by. Taunton town centre is readily accessible, providing an excellent range of shopping, dining and leisure amenities, while Taunton railway station offers mainline connections. The area also benefits from good road links, making it well placed for commuting and exploring the wider Somerset countryside and countryside close by too.

Directions
What3Words: ///issue.bucked.gasp

Material Information
EPC Rating: D
Tenure: Freehold
Council Tax: Band B (Somerset Council)
Mains: Electricity, Gas, Water and Drainage
Heating: Gas Central Heating
Parking: Significant Off Street Parking with Car Port










Belmont Road, Taunton, Somerset, TA1

Approximate Area = 1017 sq ft / 94.4 sq m
Outbuilding = 242 sq ft / 22.4 sq m
Total = 1259 sq ft / 116.8 sq m
For identification only - Not to scale

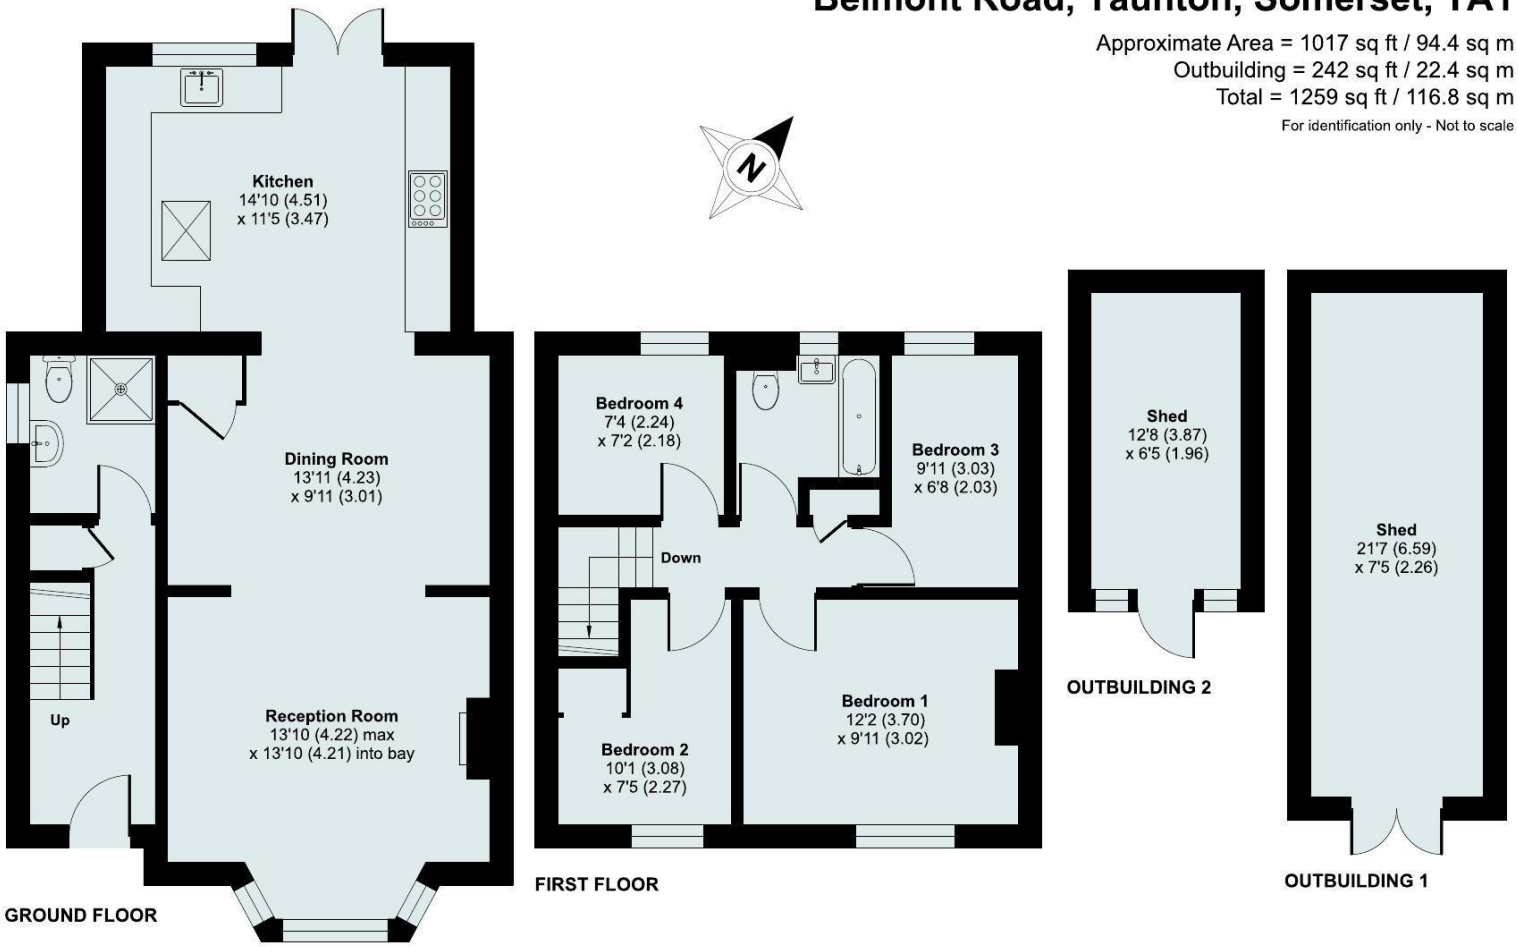

Floor plan produced in accordance with RICS Property Measurement 2nd Edition, Incorporating International Property Measurement Standards (IPMS2 Residential). ©nichecom 2026. Produced for Bradleys. REF: 1503929

Property Fact Sheet Ref:
CSD264167.2 (08/09/2026-KR)

Bradleys Estate Agents
49-50 East Street, Taunton, Somerset, TA1 3NA
Tel. **01823 351351**
Email. **taunton@beagroup.co.uk**

IMPORTANT PLEASE READ: These sales details are a guide only and all plans and measurements are approximate. We recommend a through viewing of the property before making an offer. If there is any feature about a property that is important to you, please make an enquiry with our local branch before committing to a buying decision. These sales details do not constitute a contract of sale. Bradleys E. A are obliged by law to carry out AML due diligence with any buyer prior to instructing a sale and there will be a charge to the buyer(s) for this. No apparatus, fixtures/fittings or services have been tested, and these details do not constitute a survey or otherwise.

