Ferrers Avenue

West Drayton • • UB7 7AB

Guide Price: £750,000



coopers

est 1986

Ferrers Avenue

West Drayton • • UB7 7AB

Situated in the charming cul-de-sac of Ferrers Avenue, West Drayton, this delightful detached house presents an exceptional opportunity for families seeking a spacious and beautifully renovated home. Boasting five well-proportioned bedrooms, three inviting reception rooms and two bathrooms, this property offers ample space for both relaxation and privacy, making it ideal for family living.

Extremely popular, premium Cul-de-sac

80ft South-East facing garden

Three reception rooms

Five bedrooms

Two bathrooms

Marvellous Kitchen/Breakfast room

Stunning condition

1707 sq.ft

Driveway for multiple cars

Detaches residence

These particulars are intended as a guide and must not be relied upon as statements of fact. Your attention is drawn to the Important Notice on the last page.

















Ferrers Avenue, West Drayton, UB7

Approximate Area = 1579 sq ft / 146.7 sq m
Outbuilding = 128 sq ft / 11.9 sq m
Total = 1707 sq ft / 158.6 sq m
For identification only - Not to scale

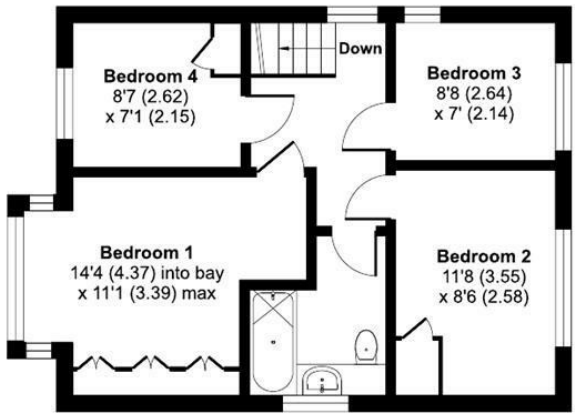

FIRST FLOOR

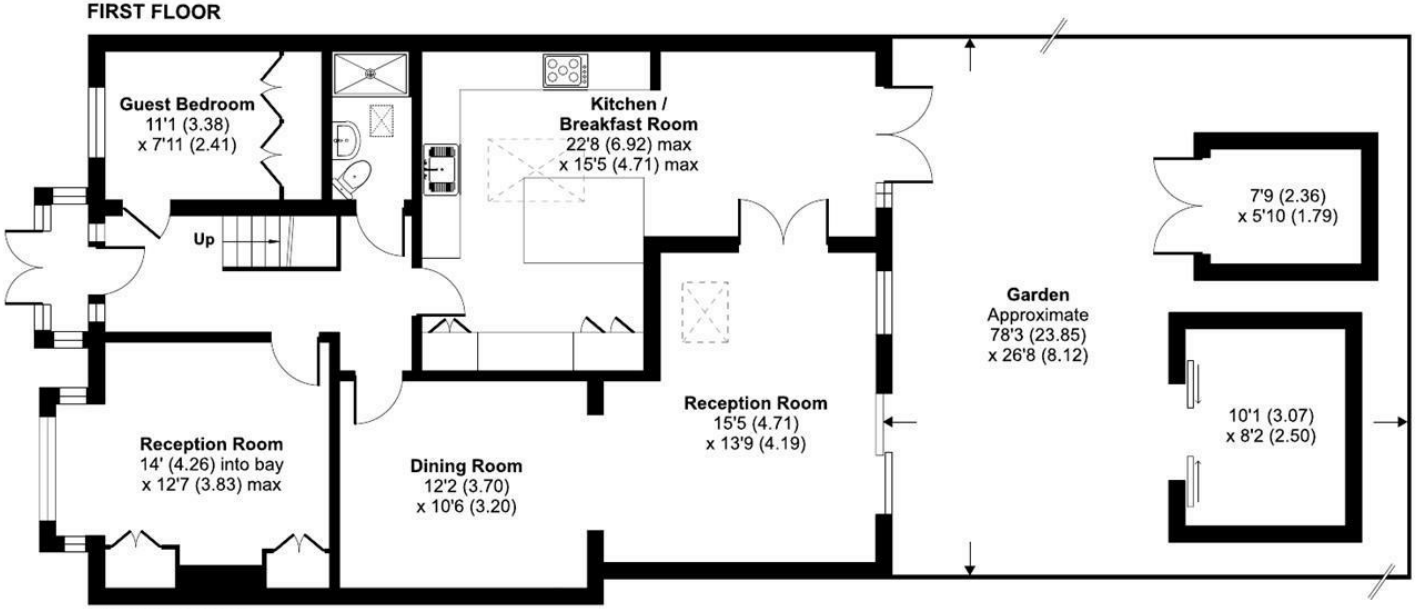

GROUND FLOOR

Floor plan produced in accordance with RICS Property Measurement 2nd Edition, Incorporating International Property Measurement Standards (IPMS2 Residential). ©nichecom 2025. Produced for Coopers. REF: 1312875


coopers est 1986

---

coopers est 1986

1 Tavistock Road, West Drayton,
Middlesex, UB7 7QT
westdrayton@coopersresidential.co.uk

CoopersResidential.co.uk

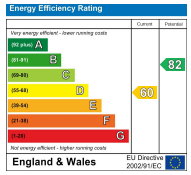

Important Notice: These particulars, whilst believed to be accurate are set out as a general outline only for guidance and do not constitute any part of an offer or contract. Intending purchasers should not rely on them as statements or representation of fact, but must satisfy themselves by inspection or otherwise has the authority to make or give any representation or warranty in respect of the property.