One St Johns Wood
60 St. Johns Wood Road
St Johns Wood, NW8



558 SQ. FT.

1 Bedrooms

1 Bathroom

Hanover are pleased to bring to market this stunning one bedroom apartment (approx. 558 sqft / 52 sqm) located within Regal London's exclusive One St Johns Wood development in the heart of St Johns Wood. This second floor apartment (with lift) comprises an open plan kitchen with miele appliances & marble worktop, beautiful reception area with sliding doors onto a private balcony, stylish bedroom with built in wardrobes and luxury marble bathroom. Further benefits in the apartment include Lutron lighting system, heating & cooling system and utility cupboard. The development includes a 24 hour concierge service, private residents' spa, swimming pool, steam room, sauna, gymnasium, cinema room, business and club lounge & private dining room. The property is furnished to a high standard and is available 22nd October 2026.


Westminster Council Tax Band: E. Security Deposit Equivalent to 5 Week's Rent: £5,970.

£995 per week







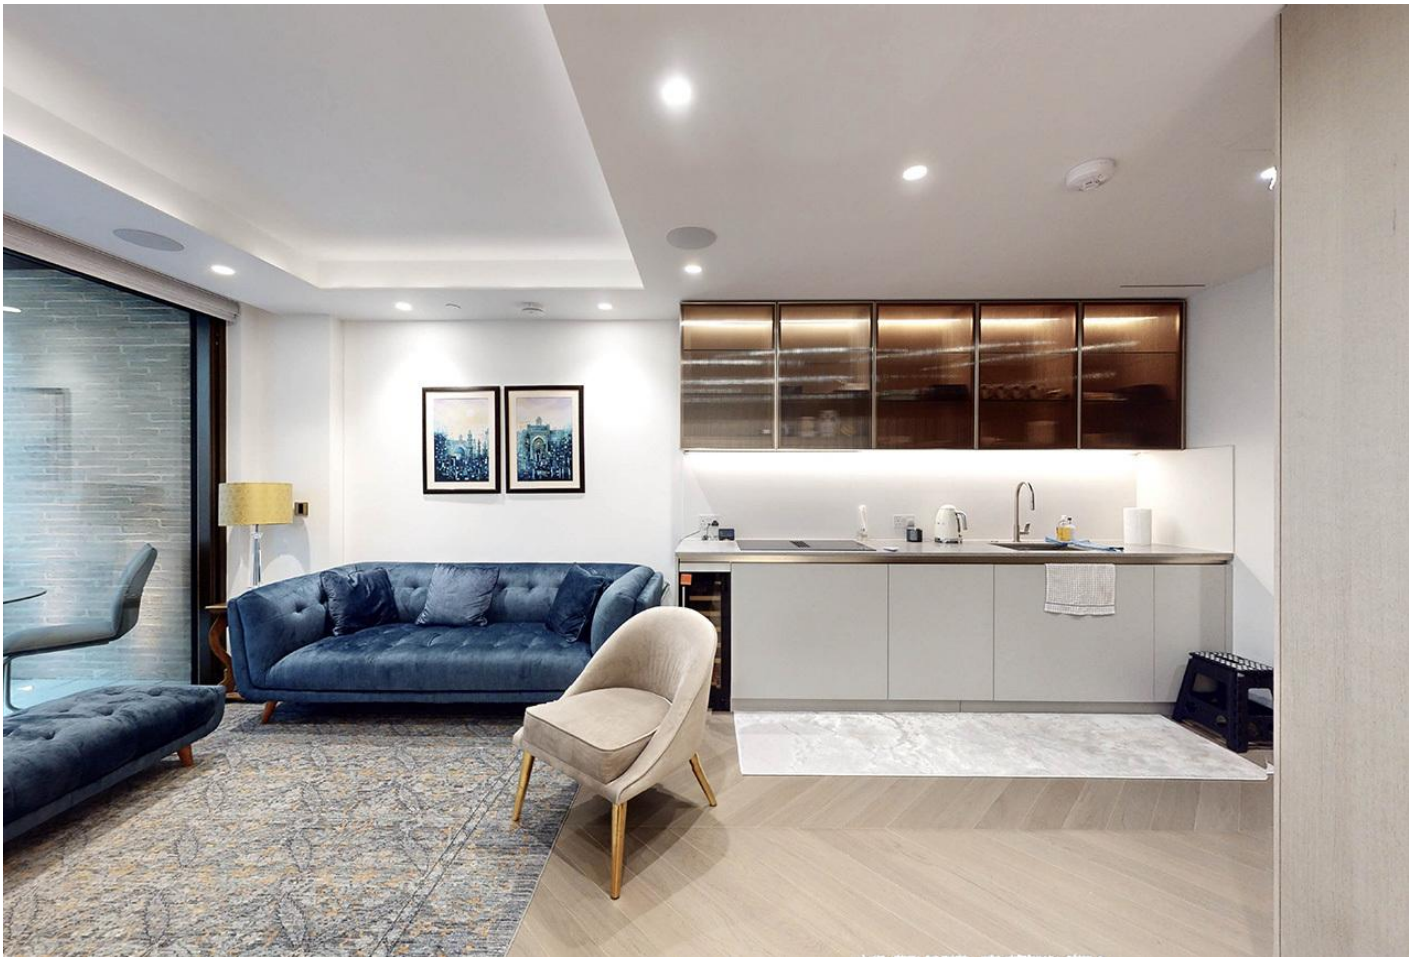














- 1 Bedroom
- 1 Bathroom
- Second Floor
- Open Plan Living
- Private Balcony
- 24 Hour Concierge
- Swimming Pool, Sauna & Steam Room
- Cinema Room
- Private Dining Room
- Gym





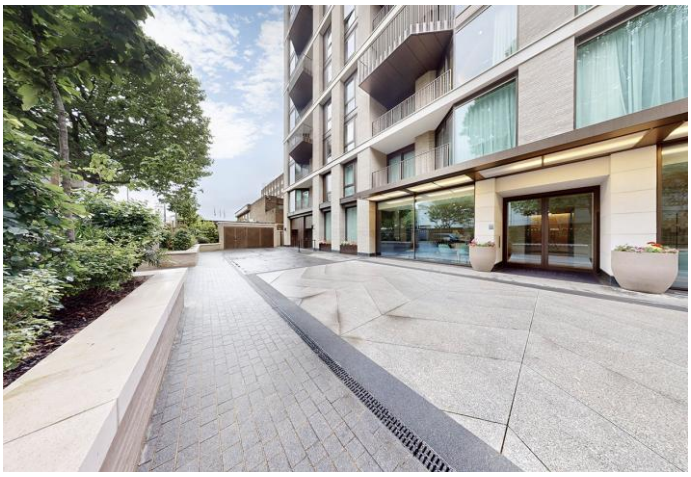











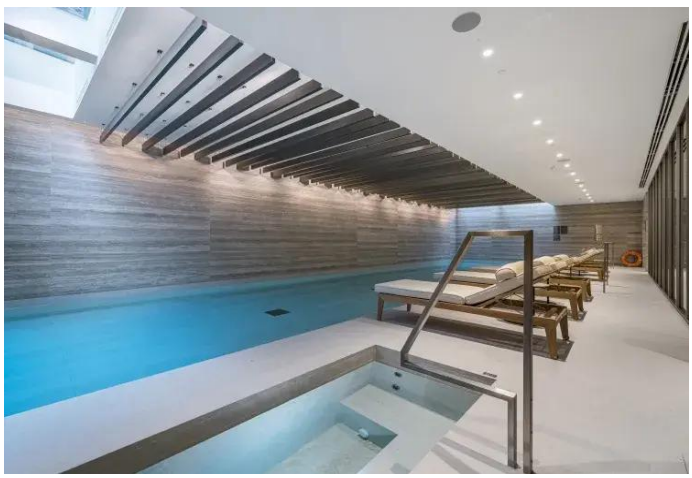

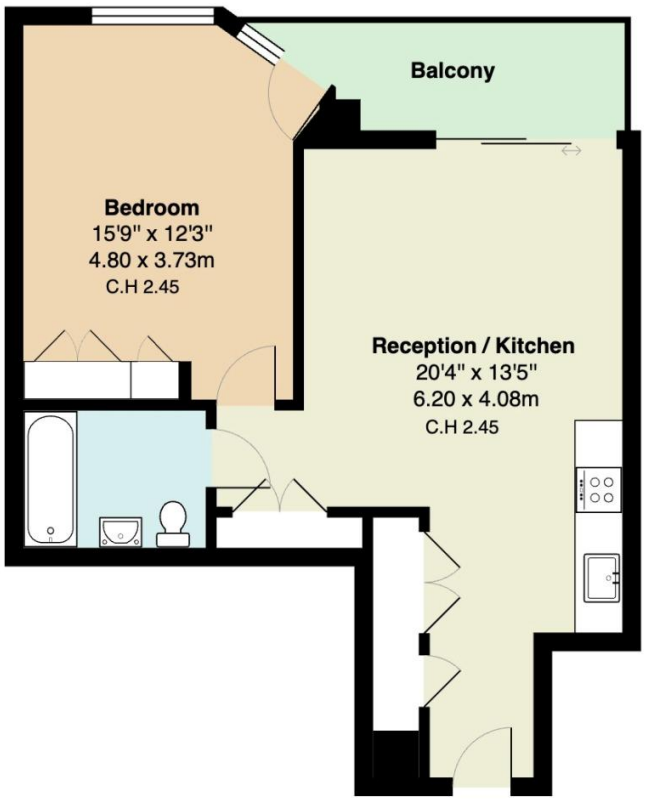

2nd Floor


One St John's Wood NW8

Total Gross Area: 558 ft² ... 51.9 m² (excluding balcony)

All measurements are approximate and for identification guideline purposes only, not to scale.
Compliant with the RICS code of measuring practice

020 7722 2223

A 102 St John's Wood Terrace, London, NW8 6PL
E info@hanover-residential.com
W www.hanover-residential.com

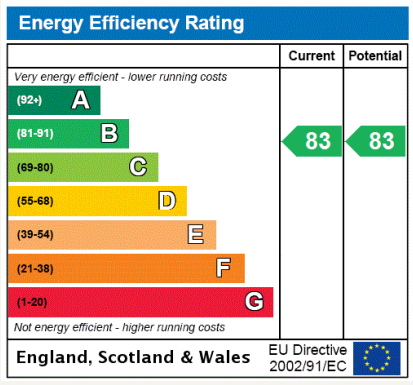

IMPORTANT:
We would inform prospective purchasers that these particulars have been prepared as a general guide only. A detailed survey has not been carried out, nor the services, appliances and fittings tested. Room sizes should not be relied upon for furnishing purposes and are approximate. If floor plans are included, they are for guidance only and illustration purposes only and may not be to scale. If there are any important matters likely to affect your decision to buy, please contact us before viewing the property.