

Warwick Gardens, London, N4

Anthony Pepe



Warwick Gardens
London, N4

£1,950 per month

A bright and spacious two bedroom, ground floor apartment within a private, purpose built block situated in the popular 'Harringay Gardens' area. The property boasts well-proportioned living accommodation throughout which comprises large reception room, modern kitchen, stylish bathroom and two double bedrooms. Additional features include off-road parking and access to communal gardens.

Warwick Gardens offers access to Manor House Underground Station (Piccadilly Line), Harringay Rail and local bus routes.

Available from the 9th October 2026.

Council Tax Band C (Haringey), £2,056.70per annum.

Anthony Pepe is a member of the Property Redress Scheme and ARLA Propertymark and is covered by Propertymark Client Money Protection. Further details are available at anthonypepe.com







2 Bedroom
1 Receptions
1 Bathrooms

Council Tax Authority: Haringey Council
Tenure: Leasehold
Energy Efficiency Rating: C














Warwick Gardens, London, N4

Approximate Area = 674 sq ft / 62.6 sq m

For identification only - Not to scale

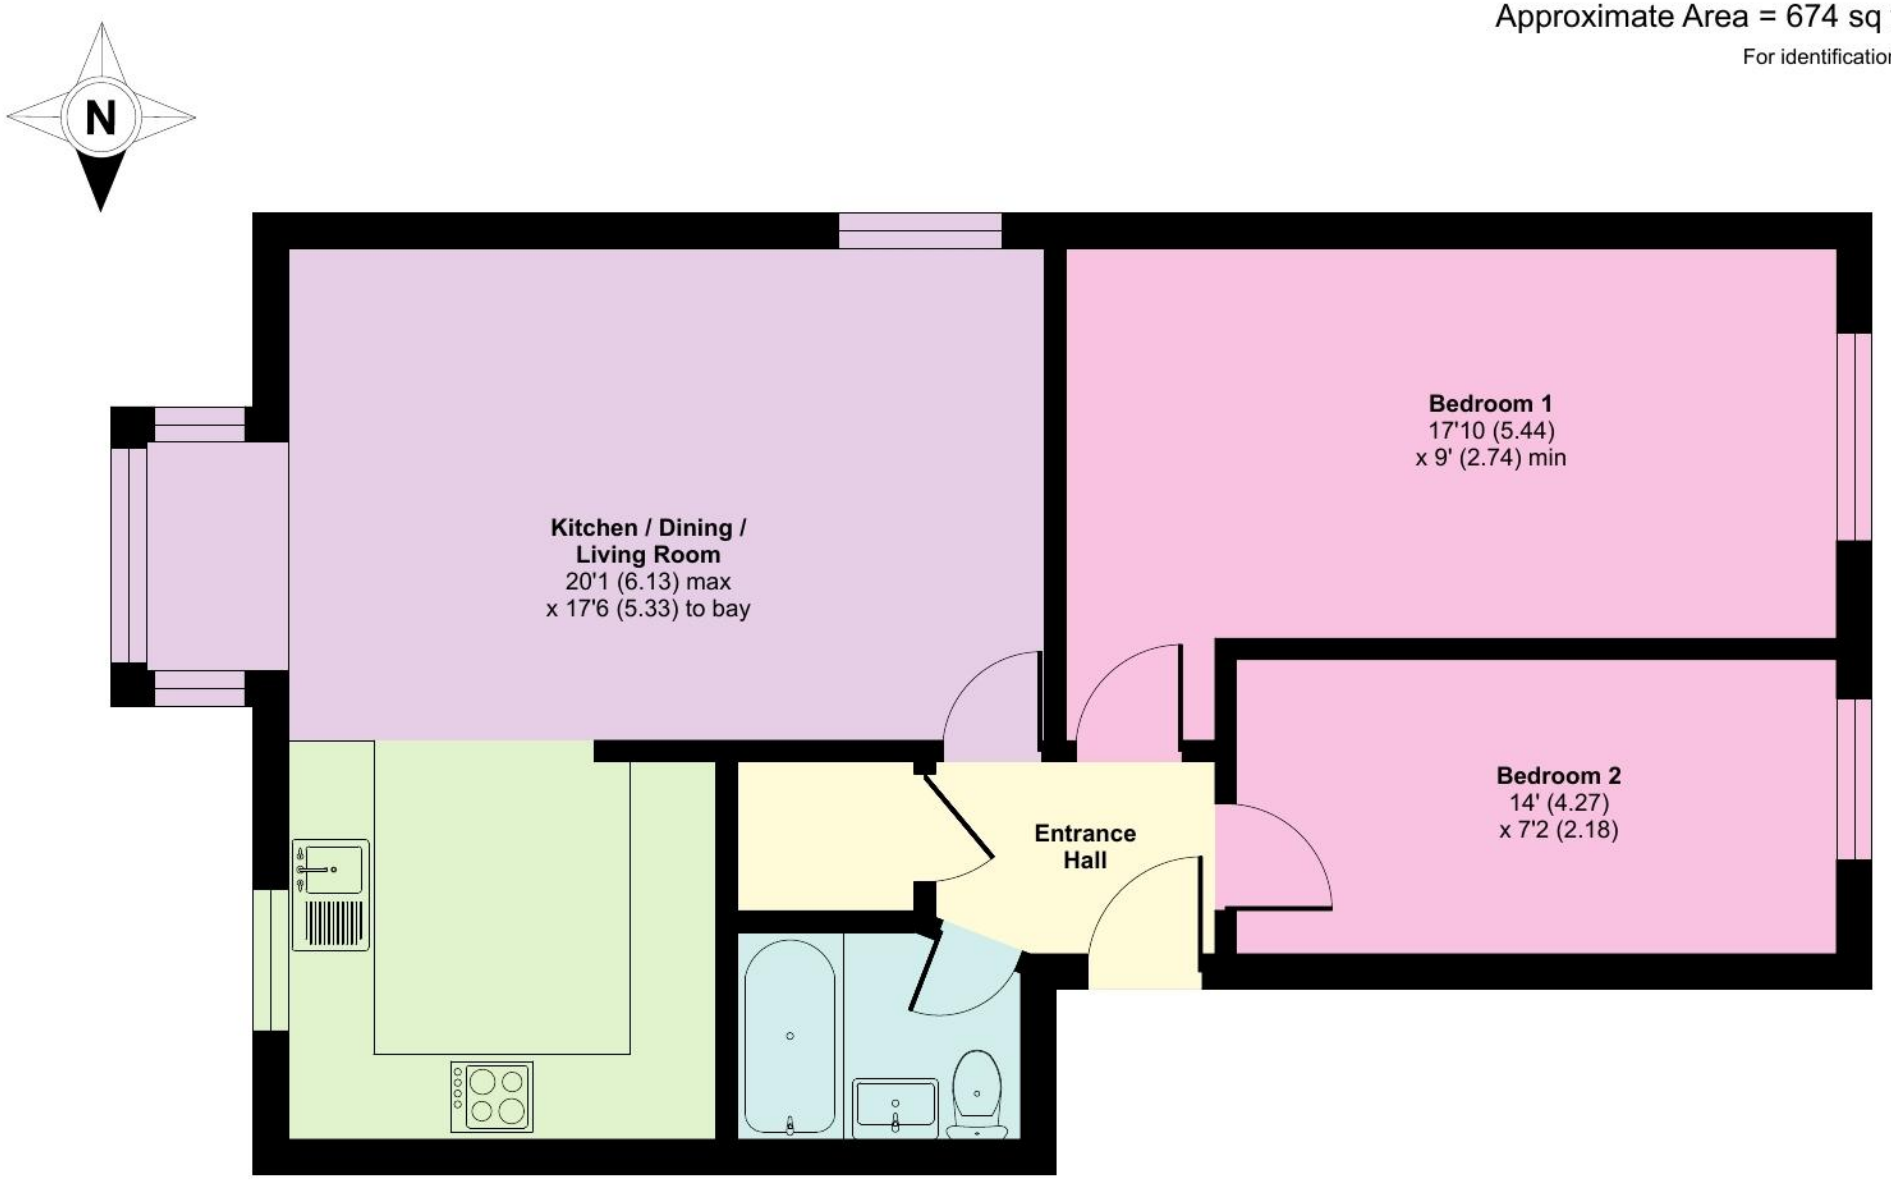

GROUND FLOOR
abt 674 SQFT (INTERNAL)

RICS Certified Property Measurer

Floor plan produced in accordance with RICS Property Measurement Standards incorporating International Property Measurement Standards (IPMS2 Residential). ©nichecom 2024.
Produced for Anthony Pepe. REF: 1194314



Anthony Pepe

Palmers Green Branch
301 Green Lanes, Palmers Green
London N13 AXS
t: 020 8882 6567
e: palmersgreen@anthonypepe.com

Harringay Branch
407 Green Lanes, Harringay
London N4 1EY
t: 020 8341 9999
e: harringay@anthonypepe.com

Crouch End Branch
7 Topsfield Parade, Crouch End
London N8 8PR
t: 020 8348 2545
e: crouchend@anthonypepe.com

Cockfosters Branch
Northside House, Mount Pleasant
Cockfosters EN4 9EB
t: 020 8440 5000
e: cockfosters@anthonypepe.com

Enfield Branch
47 Windmill Hill
Enfield EN2 7AE
t: 020 8366 3551
e: enfield@anthonypepe.com