

St. Pauls Rise, London, N13

Anthony Pepe


SAMSUNG

St. Pauls Rise
London, N13

£1,350 per month

A well-maintained one-bedroom second floor apartment, set within the highly sought-after St Pauls Rise development in Palmers Green.

The property offers bright and comfortable living throughout, comprising a spacious reception room, a separate modern fitted kitchen, a generously sized double bedroom with a built in wardrobe, a neatly appointed bathroom and an allocated parking space.

Within Close proximity to an array of local shops, amenities and transport links offering bus routes with direct access to Wood Green Underground Station (Piccadilly line).

Offered unfurnished and available for immediate occupancy.

Council Tax Band C (Enfield), £2,015.71 per annum.

Anthony Pepe is a member of the Property Redress Scheme and ARLA Propertymark and is covered by Propertymark Client Money Protection. Further details are available at anthonypepe.com

1 Bedroom
1 Receptions
1 Bathrooms

Council Tax Authority:
Tenure: To be advised
Energy Efficiency Rating: To be confirmed




















St. Pauls Rise, London, N13

Approximate Area = 392 sq ft / 36.4 sq m

For identification only - Not to scale

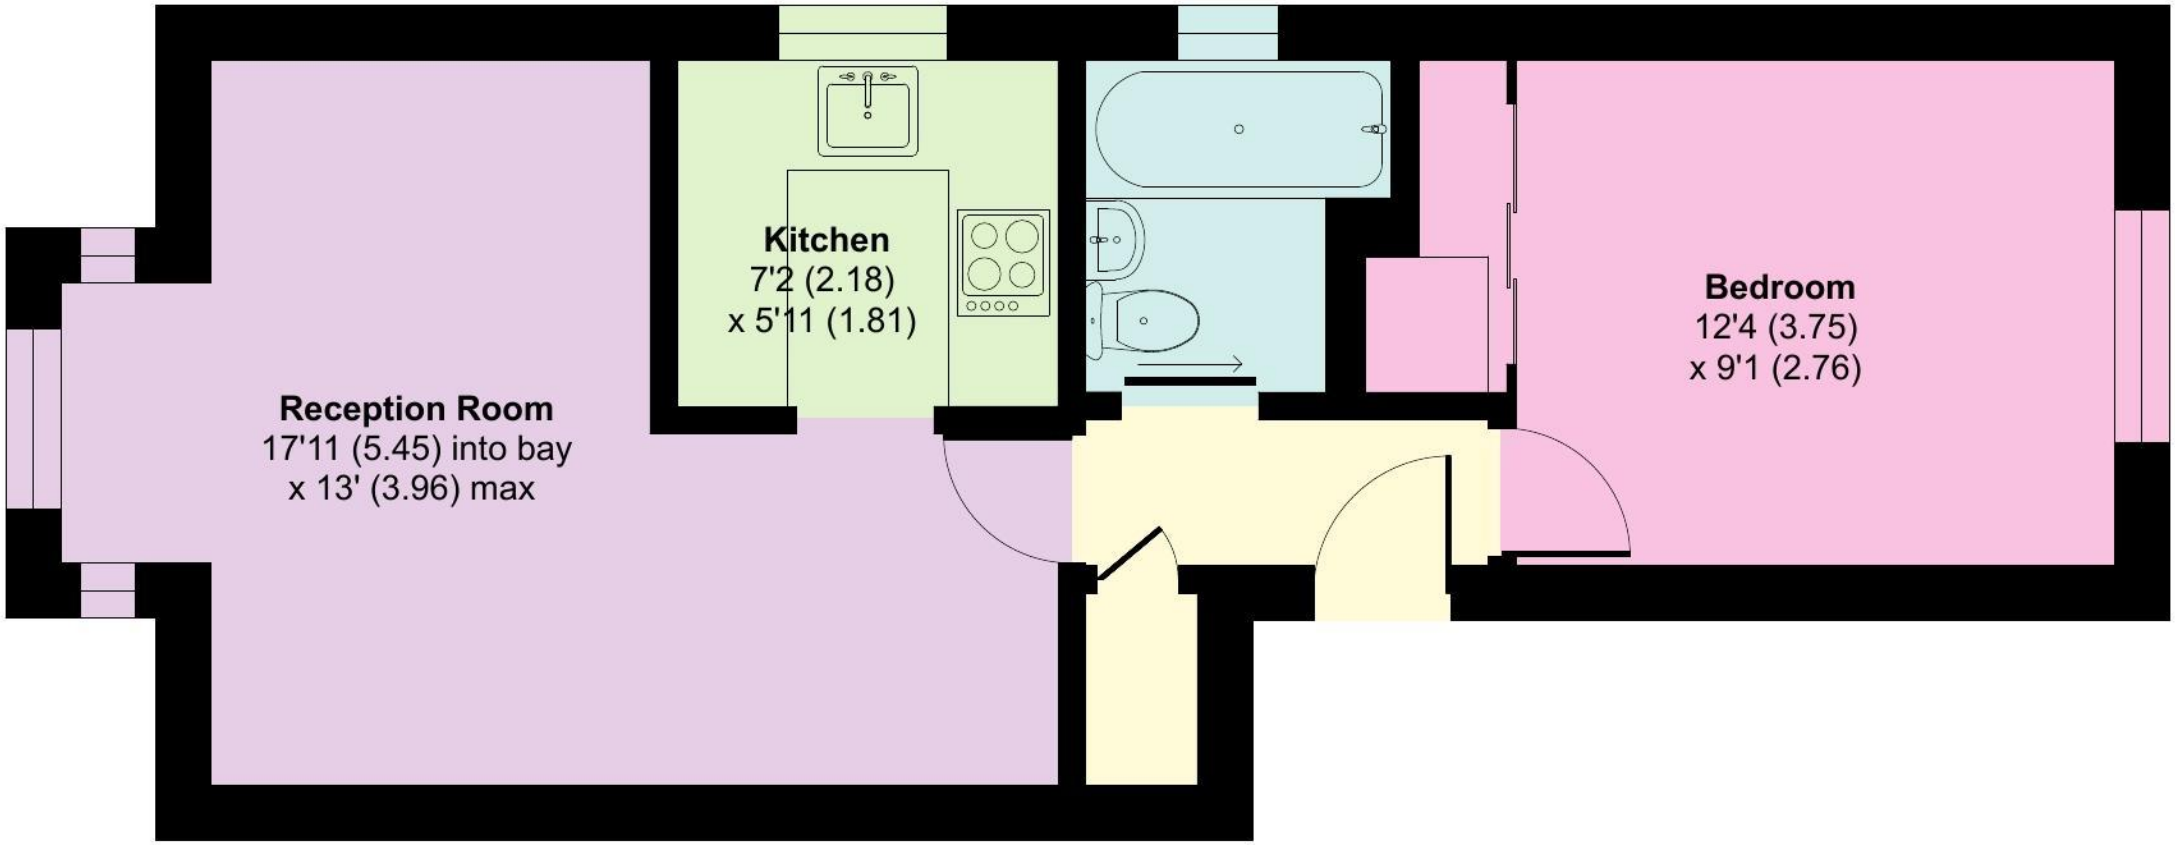

SECOND FLOOR
abt 392 SQFT (INTERNAL)

Floor plan produced in accordance with RICS Property Measurement 2nd Edition,
Incorporating International Property Measurement Standards (IPMS2 Residential). © nichecom 2026.
Produced for Anthony Pepe. REF: 1509498



Anthony Pepe

Palmers Green Branch
301 Green Lanes, Palmers Green
London N13 AXS
t: 020 8882 6567
e: palmersgreen@anthonypepe.com

Harringay Branch
407 Green Lanes, Harringay
London N4 1EY
t: 020 8341 9999
e: harringay@anthonypepe.com

Crouch End Branch
7 Topsfield Parade, Crouch End
London N8 8PR
t: 020 8348 2545
e: crouchend@anthonypepe.com

Cockfosters Branch
Northside House, Mount Pleasant
Cockfosters EN4 9EB
t: 020 8440 5000
e: cockfosters@anthonypepe.com

Enfield Branch
47 Windmill Hill
Enfield EN2 7AE
t: 020 8366 3551
e: enfield@anthonypepe.com