



Tottenham Road, Palmers Green, N13

 **Anthony Pepe**

Two bedroom apartment



Tottenham Road Palmers Green, N13

£1,900 per month

A well-presented two bedroom ground floor garden flat, ideally situated on Tottenham Road in Palmers Green, offering bright and well-proportioned accommodation together with direct access to a private garden.

The property opens into a spacious entrance hallway, providing access to two double bedrooms, a modern tiled bathroom and an open plan living/kitchen with direct access to a private garden.

The property is conveniently located for the amenities of Green Lanes, with its extensive range of shops, cafés, restaurants and everyday facilities. There are also a variety of transport links within easy reach, together with a selection of local schools.

- 2  Bedroom
- 1  Reception
- 1  Bathrooms

Council Tax Authority: Enfield
Tenure: Leasehold
Energy Efficiency Rating: C






 Anthony Pepe




Anthony Peper

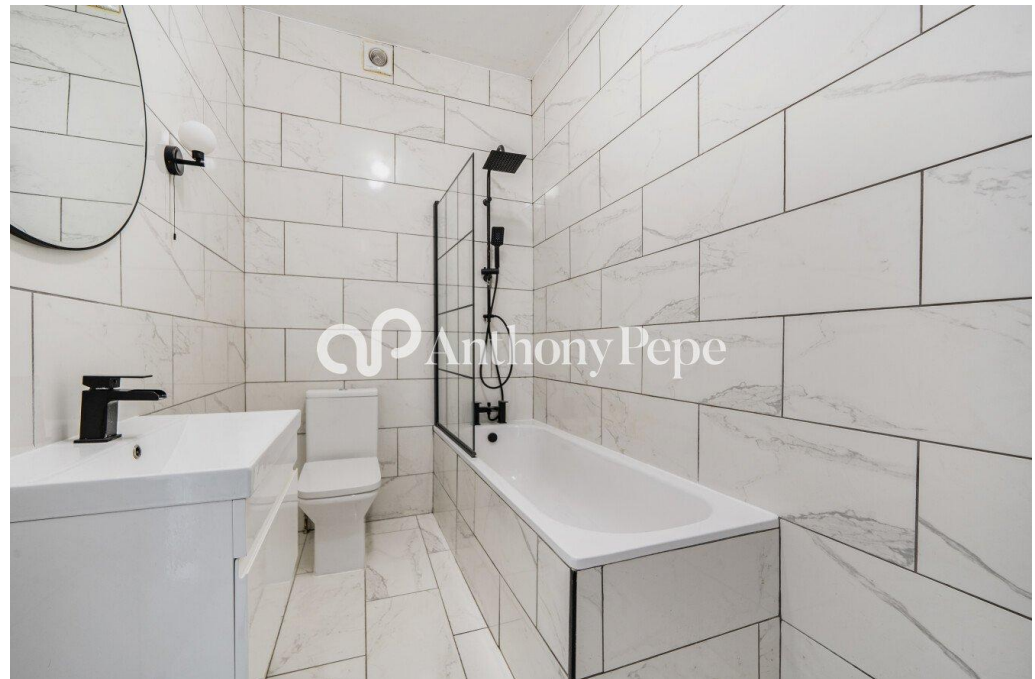

Tottenham Road, London, N13

Approximate Area = 716 sq ft / 66.5 sq m

For identification only - Not to scale

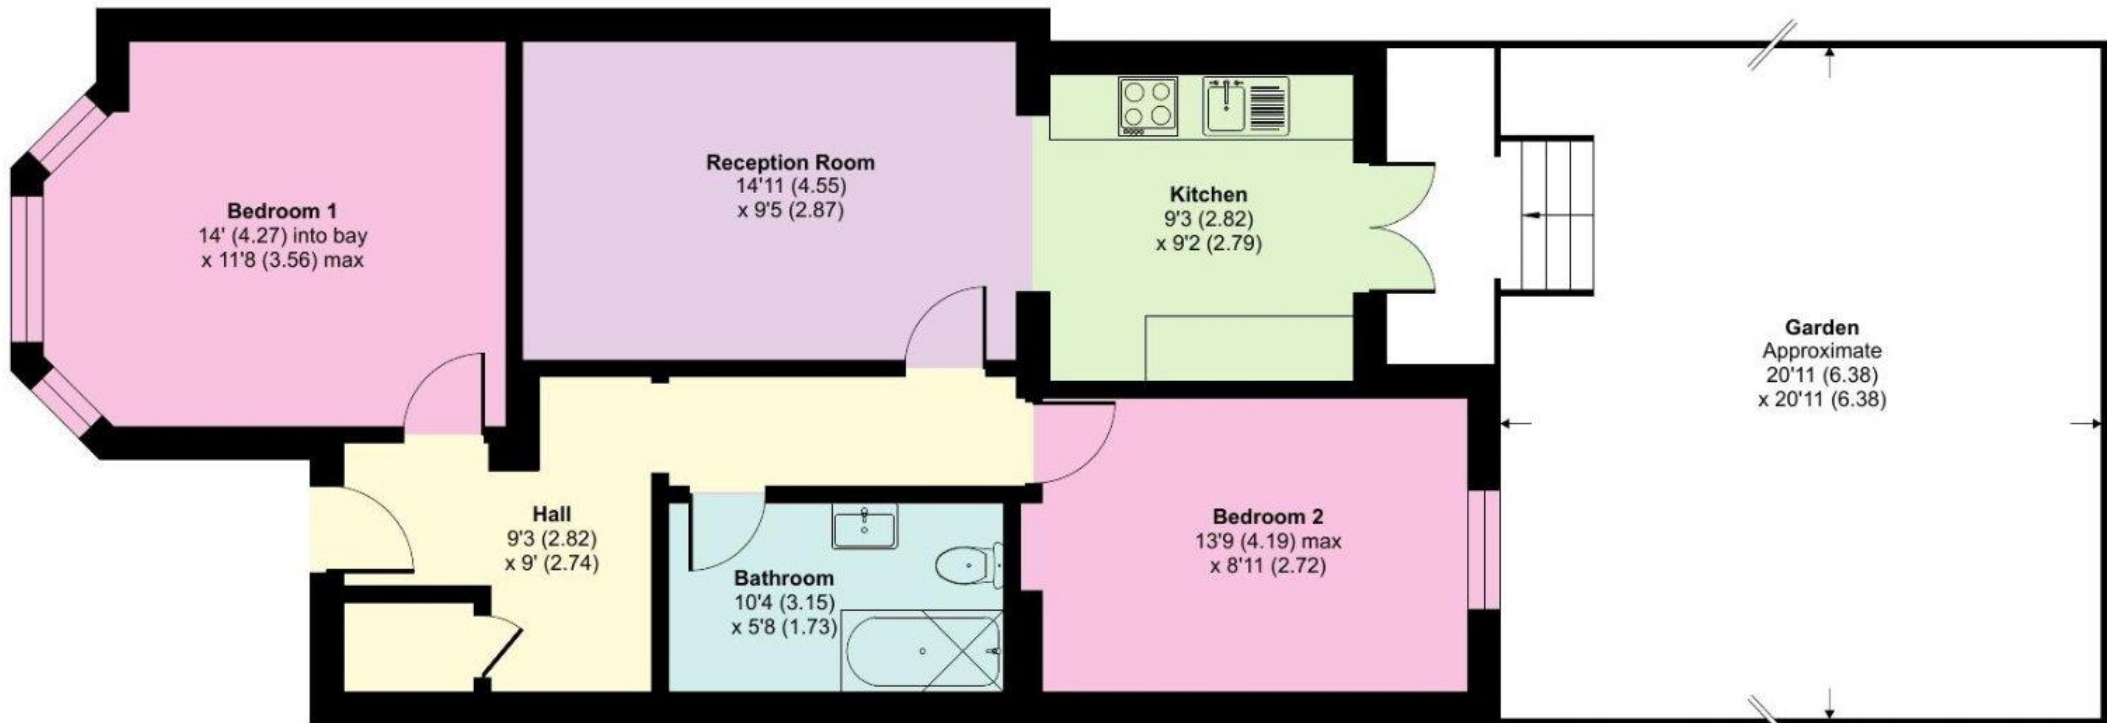

GROUND FLOOR
abt 716 SQFT (INTERNAL)





Palmers Green Branch

301 Green Lanes, Palmers Green

London N13 8XS

t: 020 8882 6567

e: palmersgreen@anthonypepe.com

Harringay Branch

407 Green Lanes, Harringay

London N4 1EY

t: 020 8341 9999

e: harringay@anthonypepe.com

Crouch End Branch

7 Topsfield Parade, Crouch End

London N8 8PR

t: 020 8348 2545

e: crouchend@anthonypepe.com

Cockfosters Branch

Northside House, Mount Pleasant

Cockfosters EN4 9EB

t: 020 8440 5000

e: cockfosters@anthonypepe.com

Enfield Branch

47 Windmill Hill

Enfield EN2 7AE

t: 020 8366 3551

e: enfield@anthonypepe.com