ROBERT HOLMES
& COMPANY

Berkeley Place

£3,350 pcm

Wimbledon Village, SW19 4NN



Fabulous three bedroom top floor apartment situated in a secluded cul-de-sac, just a short walk from Wimbledon Village and the Common. Offering far-reaching views, this spacious property is offered unfurnished and benefits from two covered parking spaces. Ideally located for a choice of excellent schools, local amenities and transport links, this is a wonderful opportunity to rent a highly desirable Wimbledon property.
ER/D

11-13 Church Road, Wimbledon Village, London SW19 5DW
• Lettings: +44 (0)20 8879 9669 • Sales +44 (0)20 8947 9833 • Commercial: +44 (0)20 8879 7899
Facsimile: +44 (0)20 8944 9392 • www.robertholmes.co.uk • Email: enquiries@robertholmes.co.uk

Misrepresentation act 1967 (Conditions under which these particulars are issued). Robert Holmes & Company for themselves and the Vendors of this property, whose agents they are, give notice that these particulars do not constitute any part of an offer or contract; that all statements contained in these particulars as to this property are made without responsibility and are not to be relied upon as statements or representations of fact and that they do not make or give representation or warranty whatsoever in relation to this property. Any intending purchaser must satisfy himself by inspection or otherwise as to the correctness of each of the statements contained within these particulars. These particulars are issued on the understanding that all negotiations regarding this property are conducted through Robert Holmes & Company.




















Allenho, SW19

Approx. Total Internal Area 1245 Sq Ft - 115.66 Sq M
(Including Restricted Height Area)
Approx. Gross Internal Area 1066 Sq Ft - 99.03 Sq M
(Excluding Restricted Height Area)

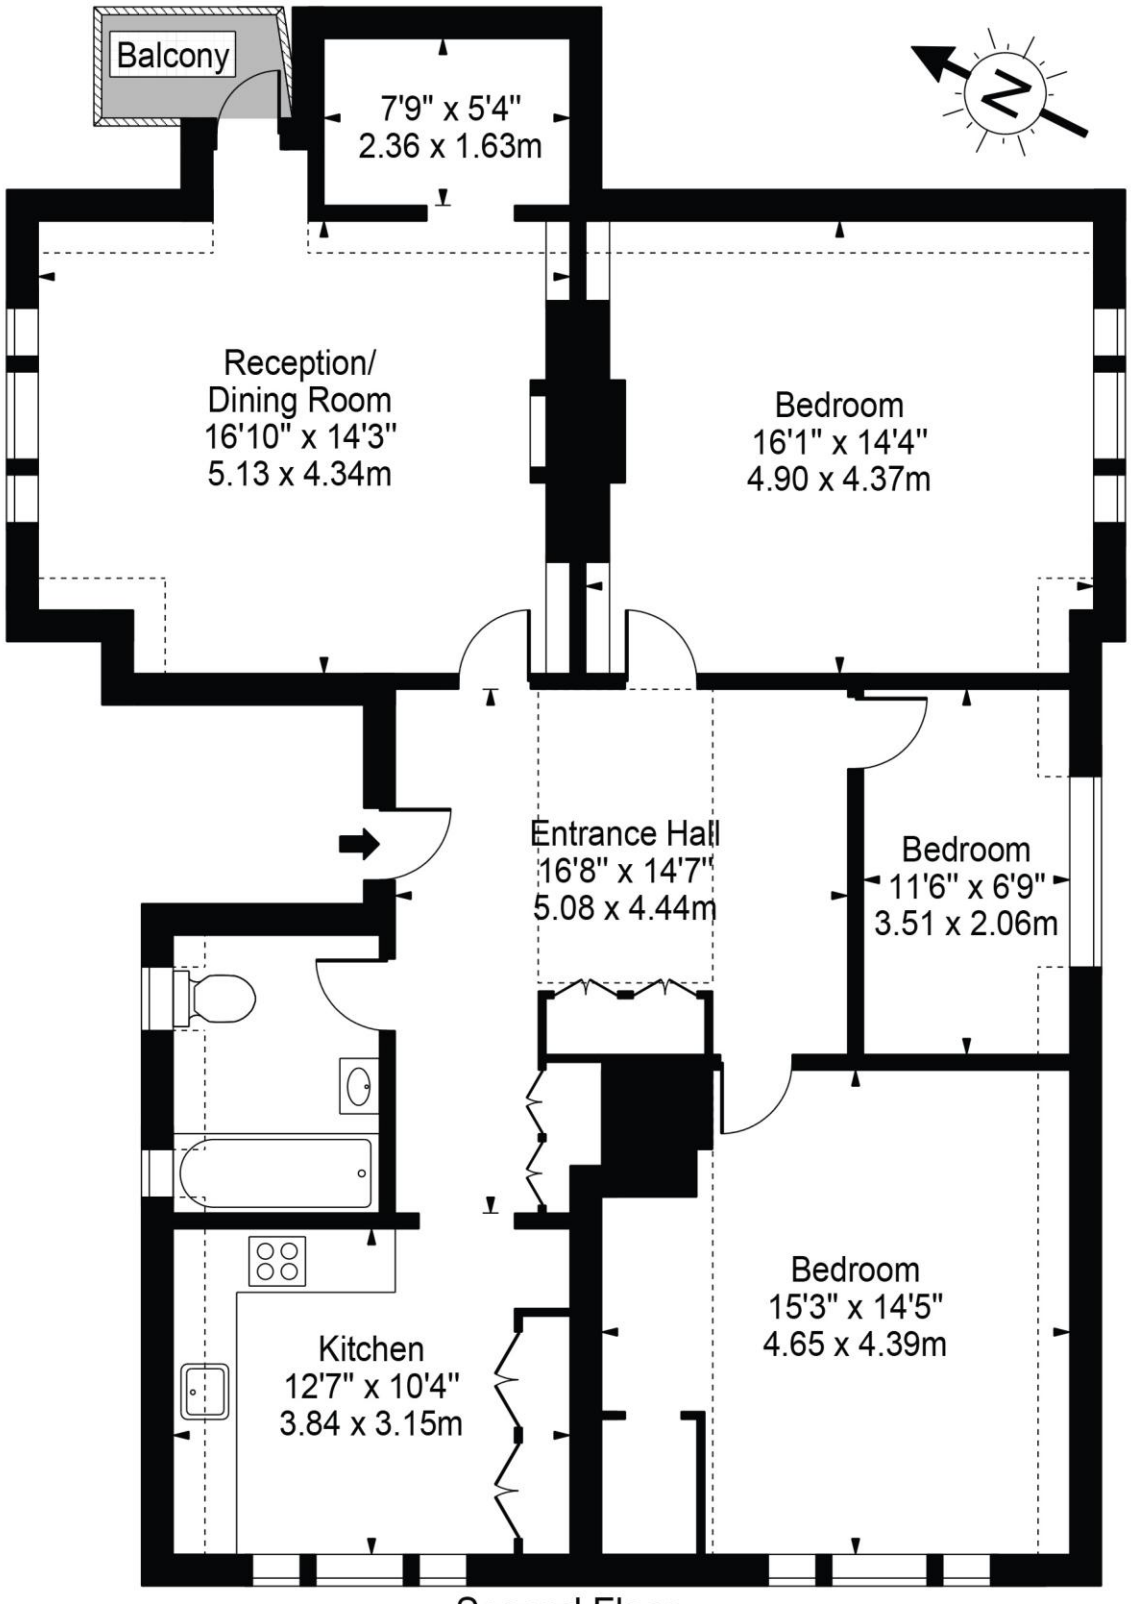

Second Floor

For Illustration Purposes Only - Not To Scale Floor Plan by Mira Nikolova Photography

This floor plan should be used as a general outline for guidance only and does not constitute in whole or in part an offer or contract.
Any intending purchaser or lessee should satisfy themselves by inspection, searches, enquiries and full survey as to the correctness of each statement.