

Old Shettleston Road, Shettleston, Glasgow

Offers Over £99,995 Freehold

2 bedroom flat for sale



Description

Forming part of a small, modern development built in 2000, this two-bedroom flat occupies one of the preferred first-floor level positions and enjoys a brand new kitchen, UPVC double glazing throughout, an upgraded front entrance door, fresh decoration including new carpets, secure door entry and off-street parking facilities at the rear.


Upon entry, a welcoming hallway with a fitted store cupboard provides access to all apartments, including a bright and attractive front-facing lounge with a feature wood-panelled wall. The brand new kitchen comprises a range of wall and floor-mounted units with space for appliances, and a three-piece bathroom with an over-bath shower. Two good-sized double bedrooms, which are rear facing completes the accommodation.

Located within walking distance of a variety of day-to-day shops, Tesco supermarket, and public transport routes, including Shettleston train station, the property is very central and also in an ideal location for those needing access to the M8 motorway, which allows swift and effective travel in and around the central belt.

Download the home report instantly here (if the link does not show, please visit our website):
https://app.onesurvey.org/Pdf/HomeReport?q=B3MhZxRAzDLZ9UBUTGJyxQ%3d%3d

Council Tax Band: C
Tenure: Freehold
Parking options: Off Street, Residents

Tenure
Freehold

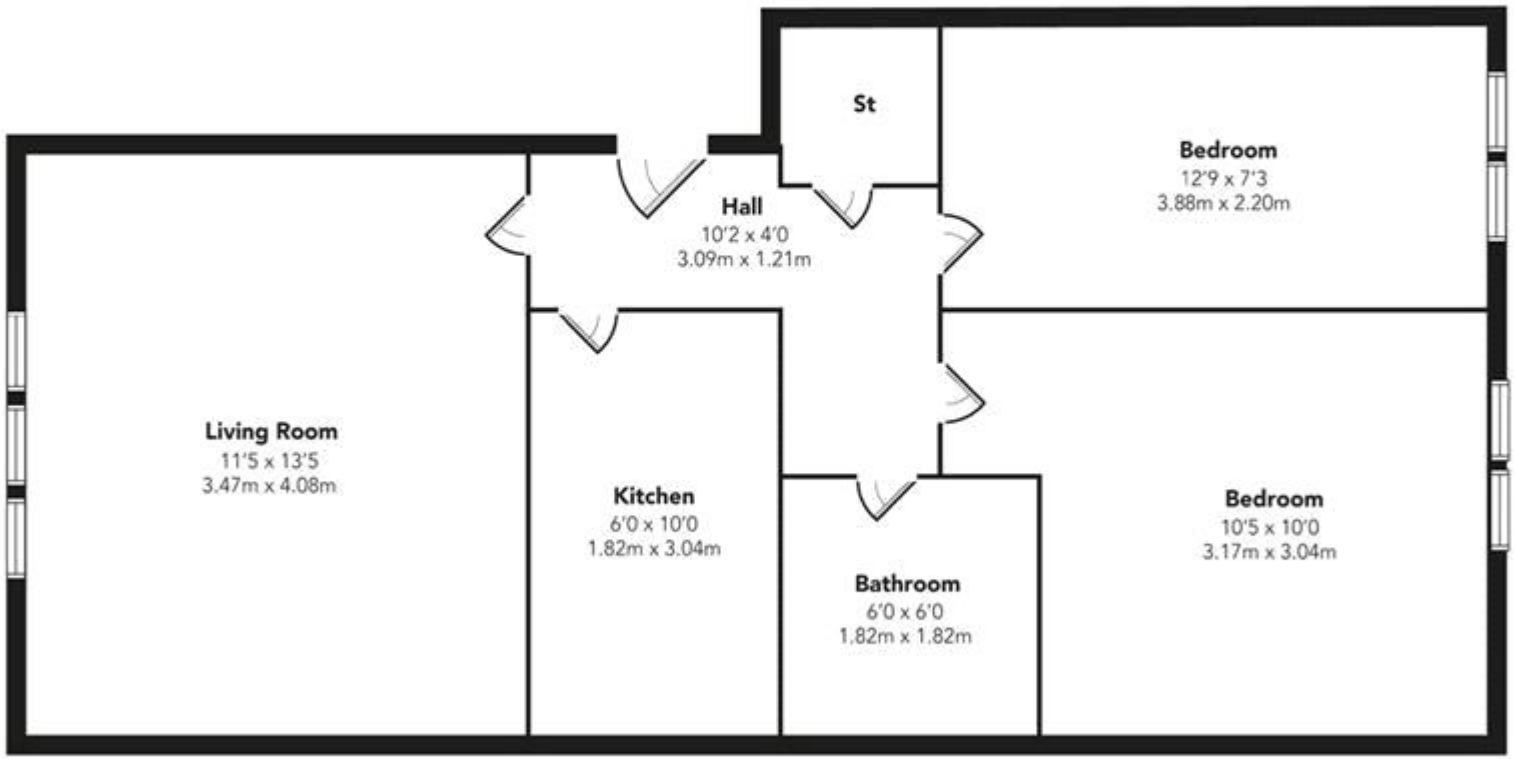

Floorplans are indicative only - not to scale

Produced by Plushplans












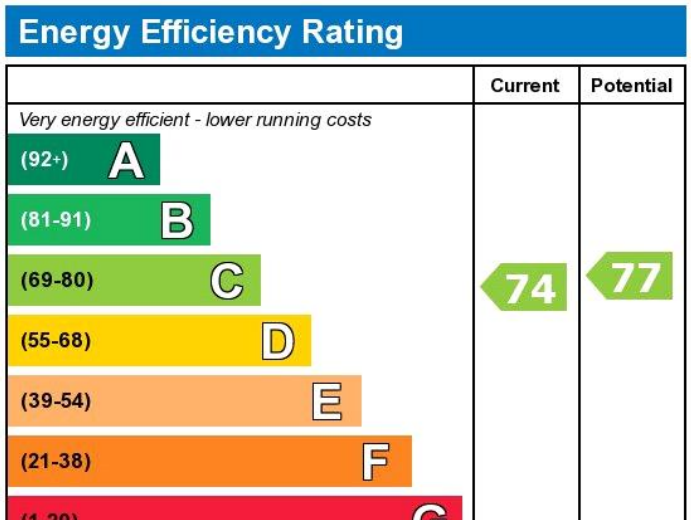

Viewing by appointment only
Batchelor's Estate Agents - Batchelor's Glasgow
1056 Shettleston Road, Glasgow G32 7PP
Tel: 0141 286 0248 Email: enquiries@batchelorsestates.co.uk Website:
https://batchelorsestates.co.uk/