


Grand Parade, Harringay, N4

Anthony Pepe

Two bedroom apartment

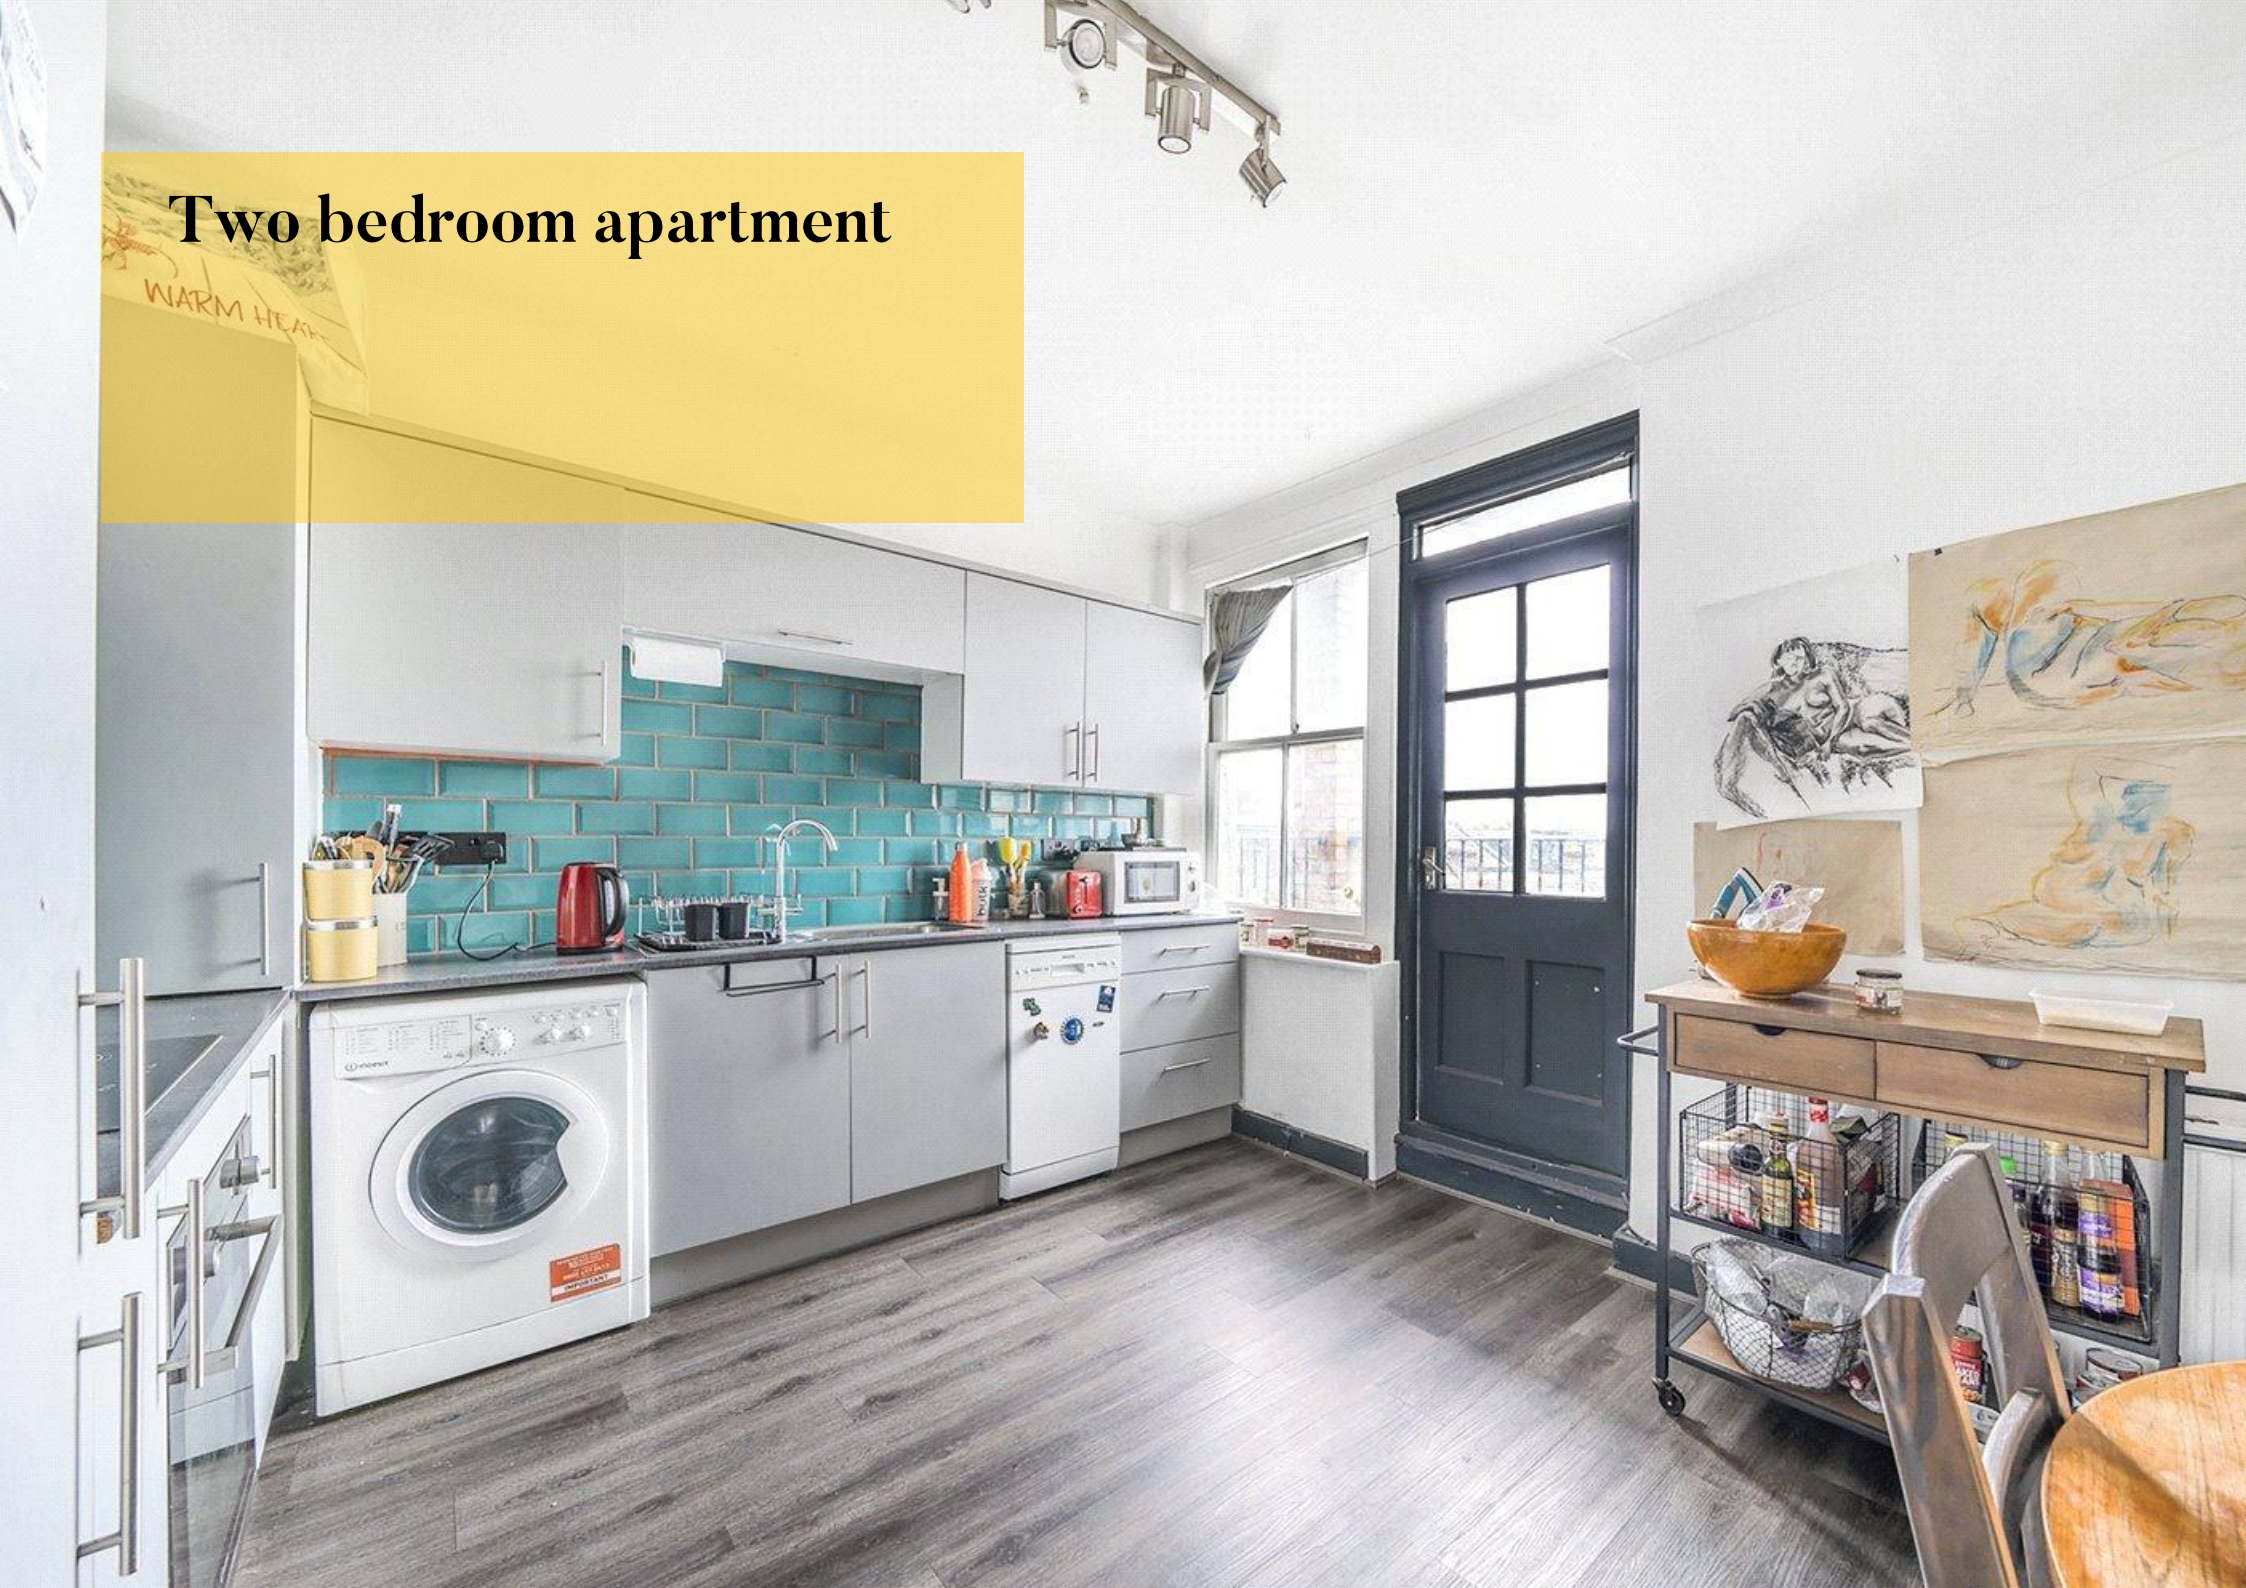

Grand Parade
Harringay, N4

£2,100 per month

This charming, second-floor apartment offers over 850 sq ft of characterful living space in the heart of Harringay. High ceilings, large sash windows, and an open fireplace create a welcoming period atmosphere.

The generously sized reception room is bathed in natural light thanks to a large bay window. The separate kitchen includes space for dining and leads out to a private balcony, perfect for enjoying the outdoors.

Conveniently located on Grand Parade, you'll find yourself just steps away from the vibrant Green Lanes with its shops, cafes, and restaurants. Harringay Green Lanes overground station is a short walk, and Manor House Tube station is also nearby. Finsbury Park is within easy reach for green spaces.

Available to rent from the 9th November 2026.

2	Bedroom
1	Receptions
1	Bathrooms

Council Tax Authority: Haringey Council
Tenure: Leasehold
Energy Efficiency Rating: C








RESIST RACISM
END CCP
OK CHECK
bulk


ELECTRONIC







RESTAURANT



Grand Parade, Green Lanes, London, N4

Approximate Area = 860 sq ft / 79.8 sq m


For identification only - Not to scale

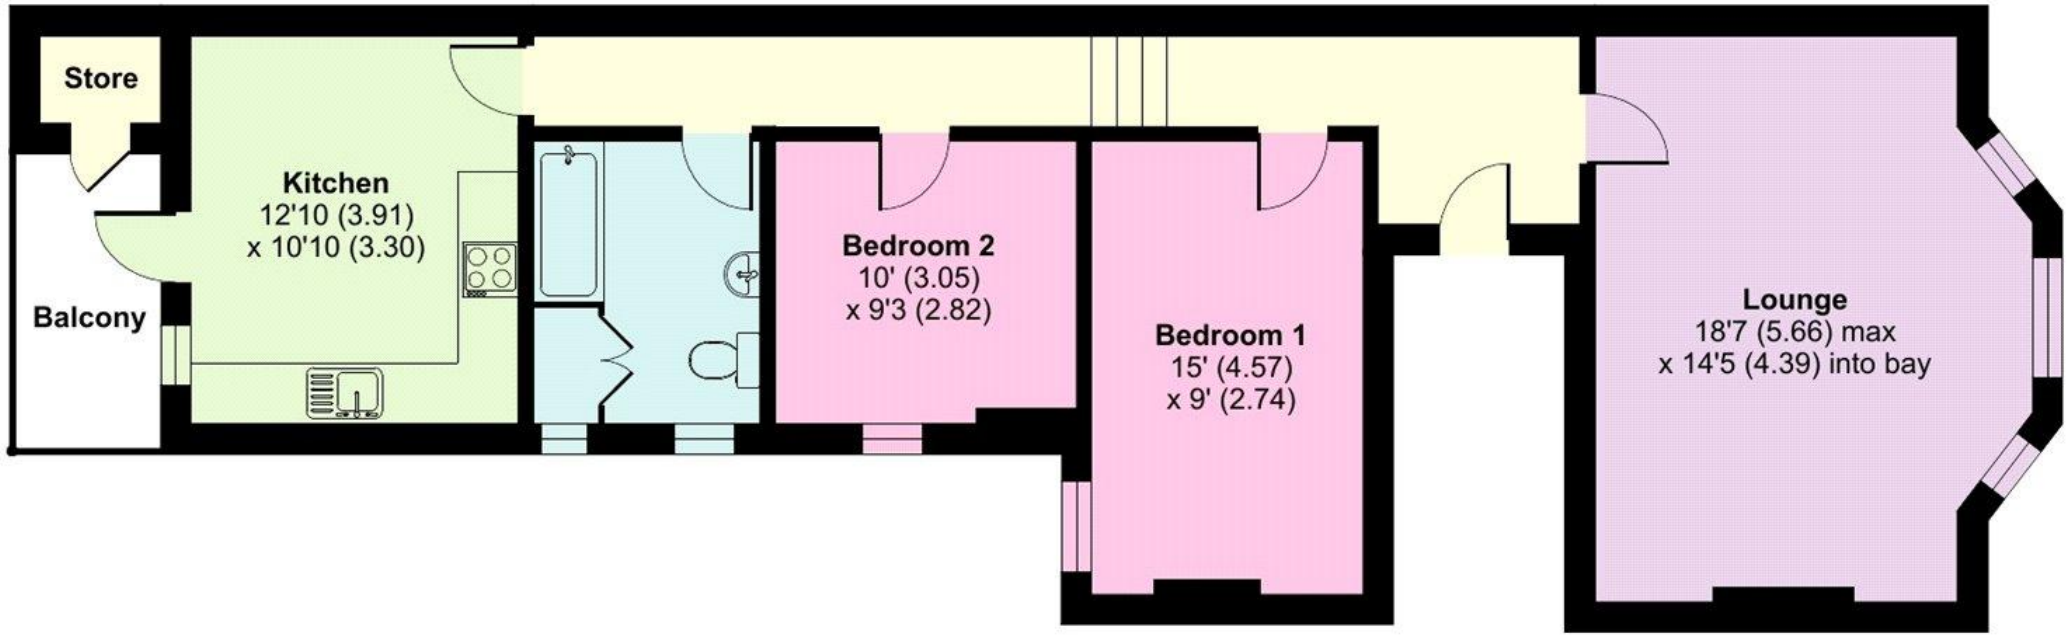

SECOND FLOOR
abt 860 SQFT (INTERNAL)

RICS Certified Property Measurer

Floor plan produced in accordance with RICS Property Measurement Standards incorporating International Property Measurement Standards (IPMS2 Residential). ©nichecom 2024.
Produced for Anthony Pepe. REF: 1134765

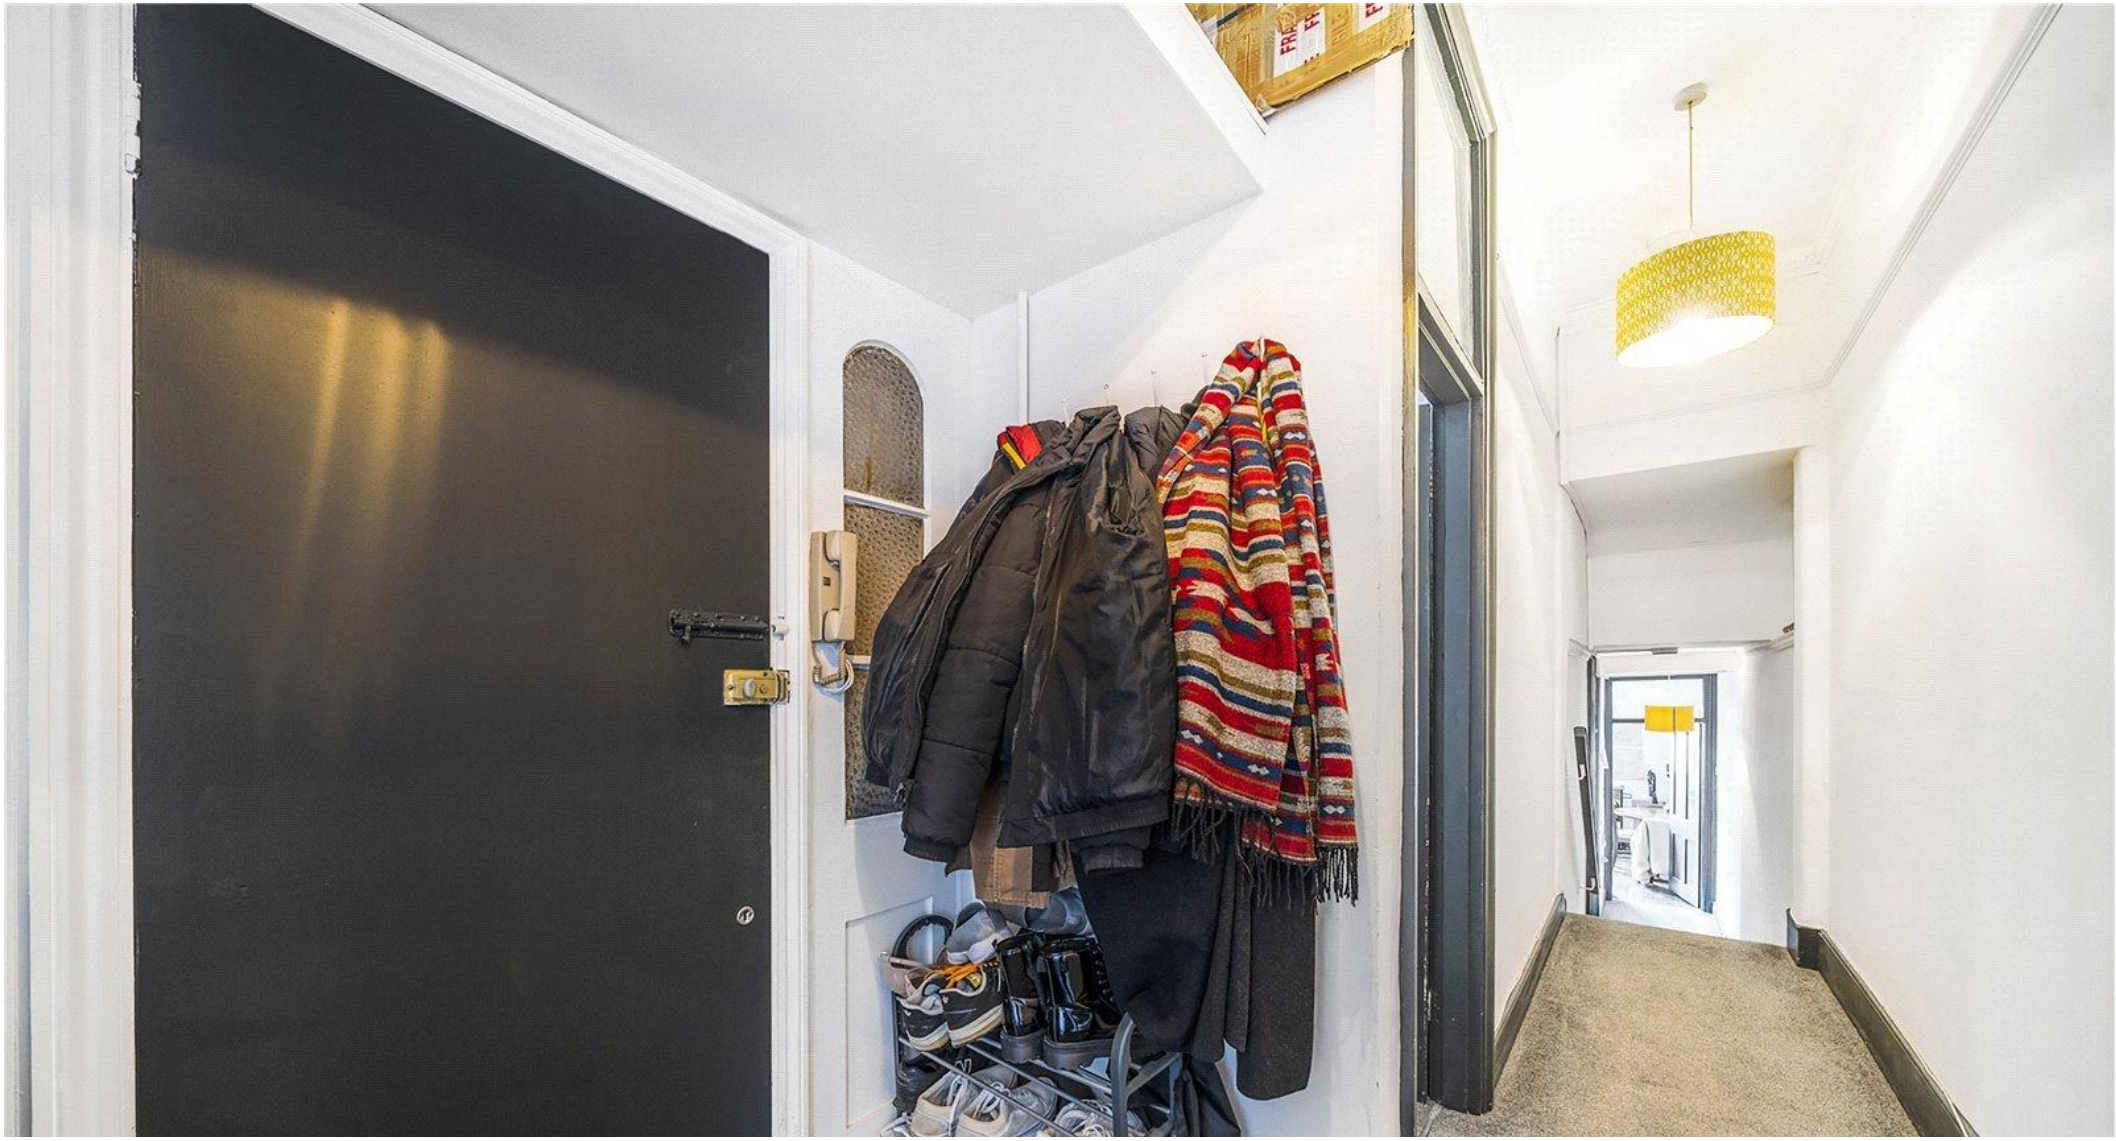

AnthonyPepe

Palmers Green Branch

301 Green Lanes, Palmers Green

London N13 AXS

t: 020 8882 6567

e: palmersgreen@anthonypepe.com

Harringay Branch

407 Green Lanes, Harringay

London N4 1EY

t: 020 8341 9999

e: harringay@anthonypepe.com

Crouch End Branch

7 Topsfield Parade, Crouch End

London N8 8PR

t: 020 8348 2545

e: crouchend@anthonypepe.com

Cockfosters Branch

Northside House, Mount Pleasant

Cockfosters EN4 9EB

t: 020 8440 5000

e: cockfosters@anthonypepe.com

Enfield Branch

47 Windmill Hill

Enfield EN2 7AE

t: 020 8366 3551

e: enfield@anthonypepe.com