ROBERT HOLMES
& COMPANY

Belvedere Grove

£2,500 pcm

Wimbledon Village, London, SW19 7RQ



A beautifully positioned apartment set in the heart of Wimbledon Village. The accommodation is found on the first floor and offers a bright reception room with feature fireplace, opening onto a study/spare bedroom, large double bedroom with plenty of built in wardrobes, a modern kitchen, contemporary shower room and further bathroom with a shower above the bath. The property has the huge benefit of one off street parking space. Ideally located just off Wimbledon High Street and a short walk from Wimbledon Common, this property is the perfect home for either a single professional or a couple. Available 11th December. Unfurnished. EPC/D

11-13 Church Road, Wimbledon Village, London SW19 5DW
• Lettings: +44 (0)20 8879 9669 • Sales +44 (0)20 8947 9833 • Commercial: +44 (0)20 8879 7899
Facsimile: +44 (0)20 8944 9392 • www.robertholmes.co.uk • Email: enquiries@robertholmes.co.uk

Misrepresentation act 1967 (Conditions under which these particulars are issued). Robert Holmes & Company for themselves and the Vendors of this property, whose agents they are, give notice that these particulars do not constitute any part of an offer or contract; that all statements contained in these particulars as to this property are made without responsibility and are not to be relied upon as statements or representations of fact and that they do not make or give representation or warranty whatsoever in relation to this property. Any intending purchaser must satisfy himself by inspection or otherwise as to the correctness of each of the statements contained within these particulars. These particulars are issued on the understanding that all negotiations regarding this property are conducted through Robert Holmes & Company.






















Belvedere Grove, SW19

Approx. Total Internal Area 933 Sq Ft - 86.68 Sq M
(Including Restricted Height Area)
Approx. Gross Internal Area 880 Sq Ft - 81.75 Sq M
(Excluding Restricted Height Area)

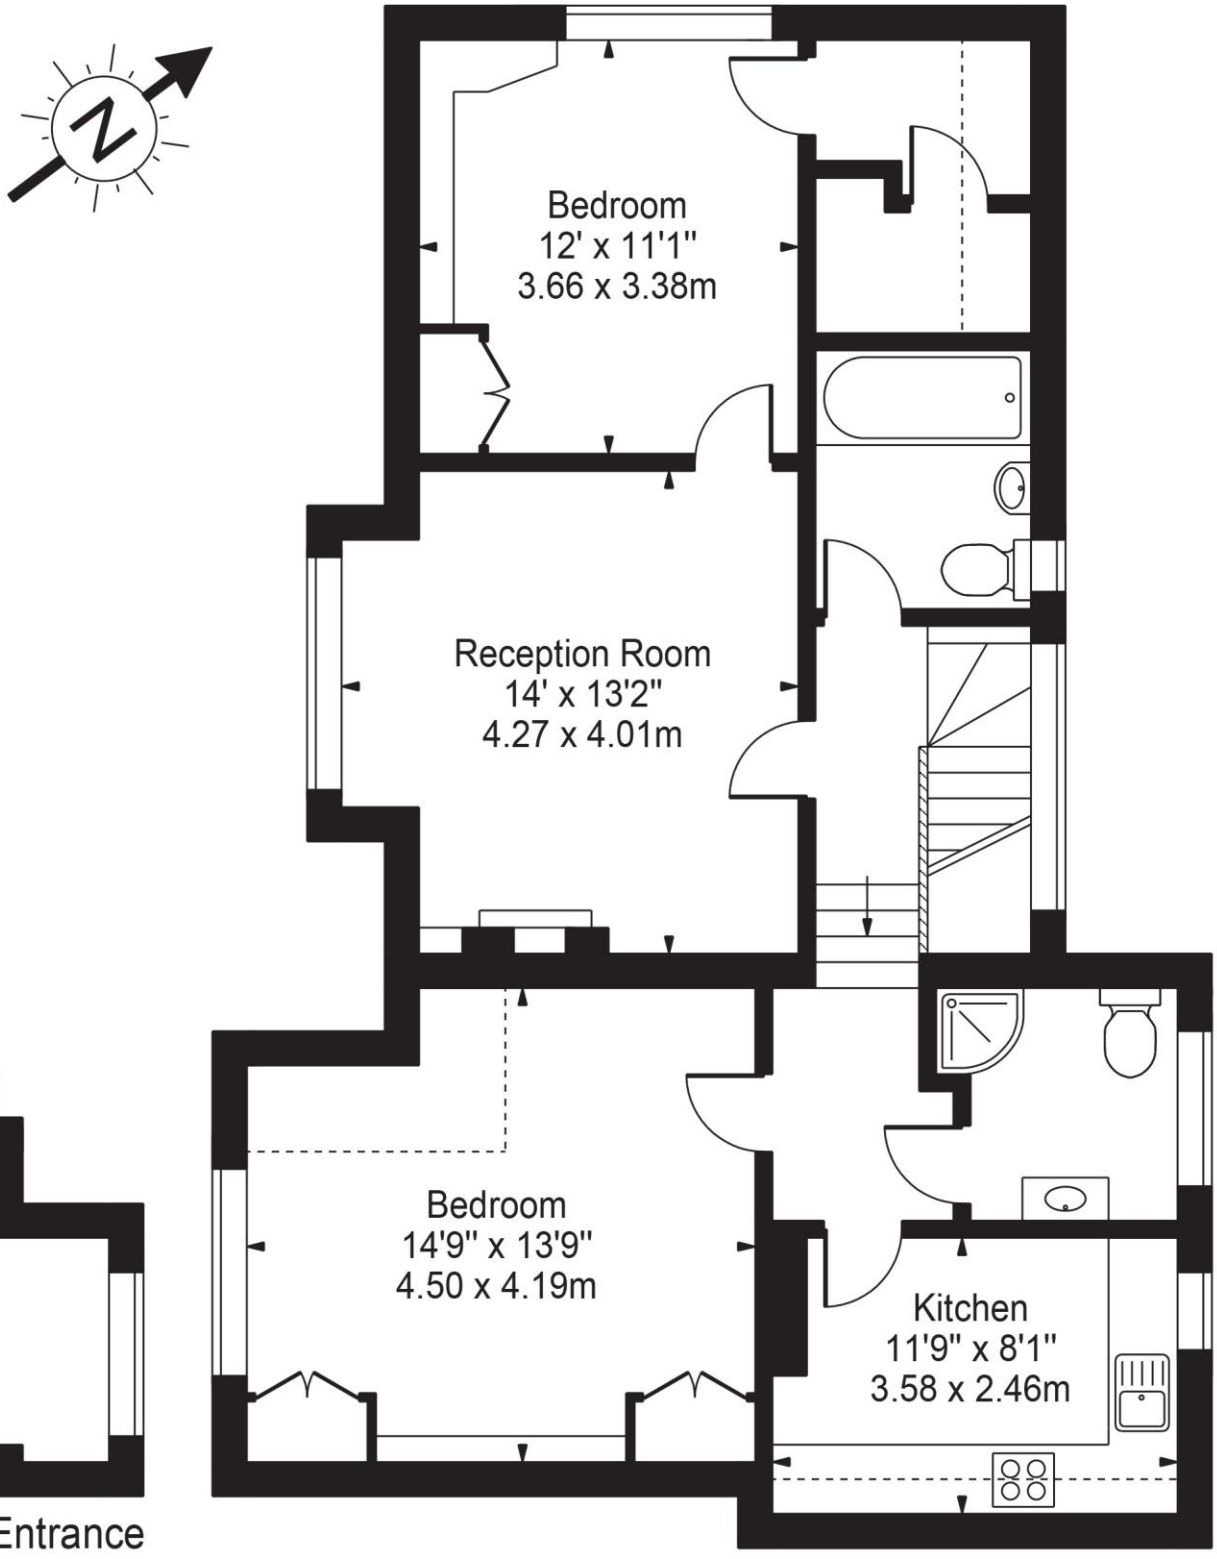

For Illustration Purposes Only - Not To Scale Floor Plan by Mira Nikolova Photography

This floor plan should be used as a general outline for guidance only and does not constitute in whole or in part an offer or contract.
Any intending purchaser or lessee should satisfy themselves by inspection, searches, enquiries and full survey as to the correctness of each statement.