



12 Hampstead Road, Mapperley, NG3 5HD
£260,000

 3  1  2  D







12 Hampstead Road Mapperley, NG3 5HD

- Three-storey period home with 3 double bedrooms
- Cosy front lounge
- Wealth of original period features
- Extended kitchen opening into the dining room
- Bathroom suite with traditional-style fittings
- Long rear garden with decking, paved patio and lawn

This charming three-storey period home beautifully combines original character with tasteful, neutral décor and thoughtful modern improvements. Situated on a quiet residential road the property enjoys a particularly attractive outlook to the rear, over mature trees and greenery, creating a wonderful sense of privacy and tranquillity.

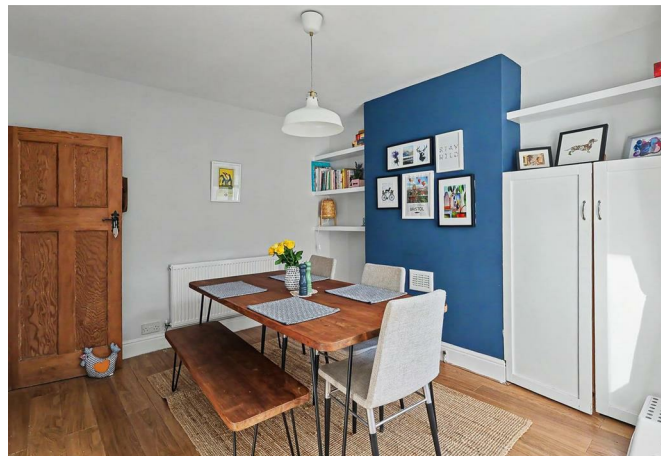

£260,000

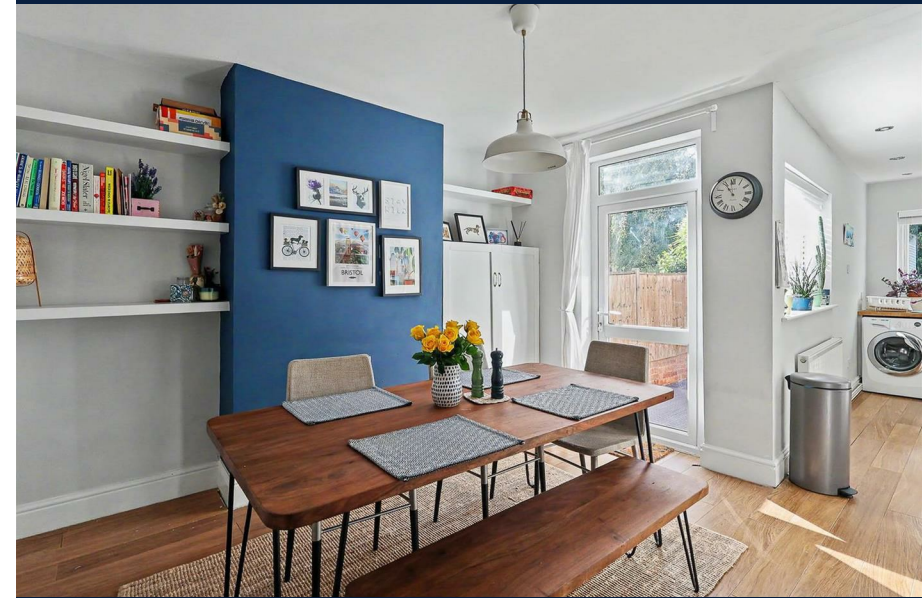

Overview

The ground floor offers a cosy and inviting front lounge, while to the rear is the real heart of the home - an extended kitchen opening directly into the dining room, creating a fantastic sociable space for everyday living and entertaining. Arranged across the upper floors are three double bedrooms, including an impressive principal bedroom with traditional fitted wardrobes. There is also a stylish white bathroom suite with traditional-style fittings, in keeping with the character of the property. The long rear garden complements the house perfectly, with decked and paved seating areas leading onto a lawn, all enjoying the peaceful green outlook beyond. Throughout the home, the current owner has carefully made improvements while retaining many of its original features. These include stripped wooden floors, original stripped doors, ceiling roses, decorative cornicing and attractive arch mouldings within the hallway. This is a property not to be missed!

Hallway

With composite front entrance door, wood style laminate flooring, original decorative coving and arch, doors to both reception rooms and stairs to the first floor landing.

Living Room

With a feature sash style UPVC double glazed bay window, inset gas fire and black marble hearth, original decorative coving and fitted base cupboard next to the chimney breast.

Dining Room

With wood style laminate flooring continuing through to the kitchen, radiator, fitted shelving and tall cupboard either side of the chimney breast. A UPVC double glazed door leads out to the rear garden.

Kitchen

A range of wall and base units with solid wooden worktops, under-counter Belfast sink and tiled splashbacks. Gas point and space for a range cooker with brushed steel splashback and extractor, chrome downlights, plumbing for a washing machine, concealed gas boiler, radiator and UPVC double glazed windows to both the side and rear.

First Floor Landing

With original exposed floor boards and stairs to the second floor bedroom with under-stair cupboard.

Bedroom 1

With two sash style UPVC double glazed front windows, radiator, exposed original floor boards and two separate built-in wardrobes.

Bedroom 3

With original exposed floor boards, built-in cupboard, fitted shelving and radiator.

Bathroom

With tiled floor, the suite in white consists of a shaped bath and screen with shower and full-height tiled surround, traditional style pedestal wash basin and dual-flush toilet, chrome ladder towel rail and UPVC double glazed side window.


Second Floor Bedroom 2



With a feature raised dormer bay window/seating area, exposed painted floor boards and a radiator.

Outside

The property has a small enclosed front garden with picket fencing. To the rear, split level decking is accessed from the dining room, with rear-mounted flood light and step down to a full-width paved patio with outside cold water tap. The garden is lawned, south west facing and has established borders and a majority fenced perimeter.


Material Information

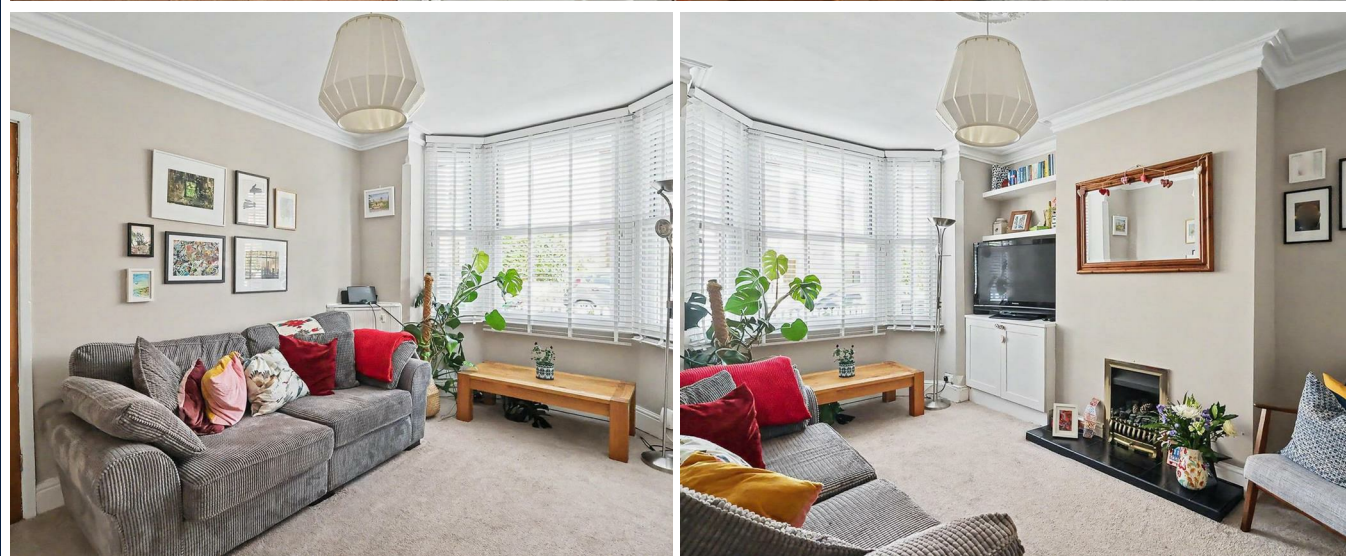

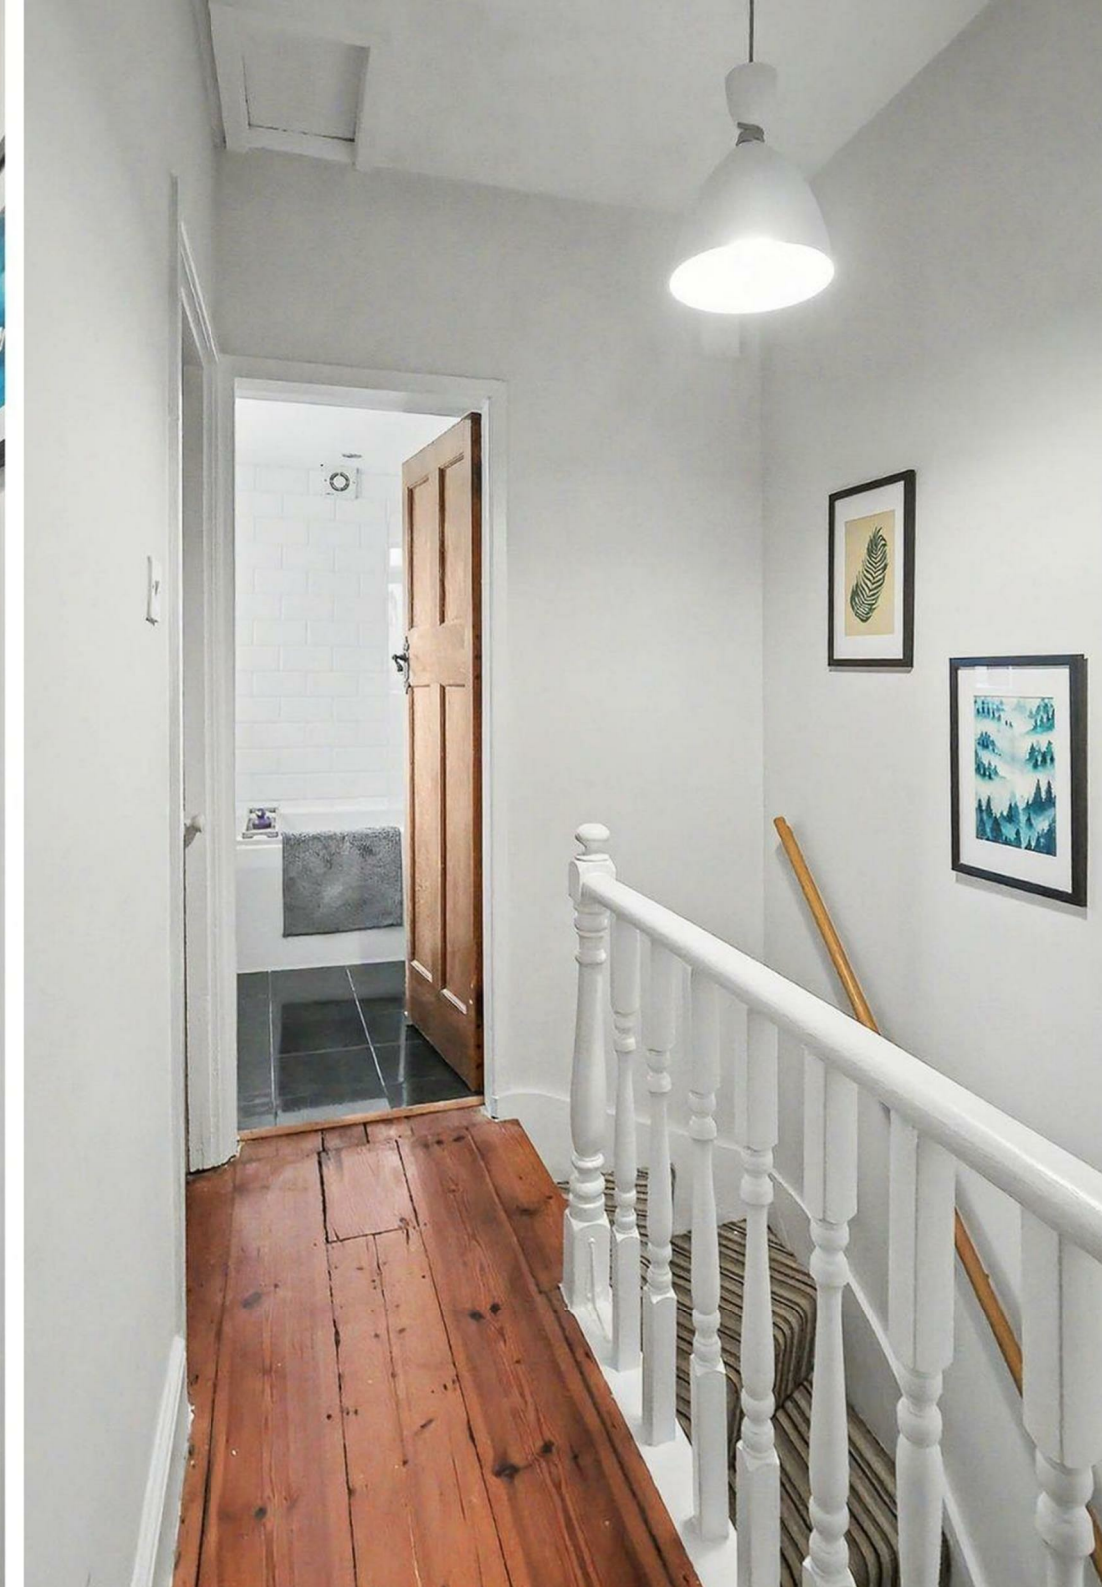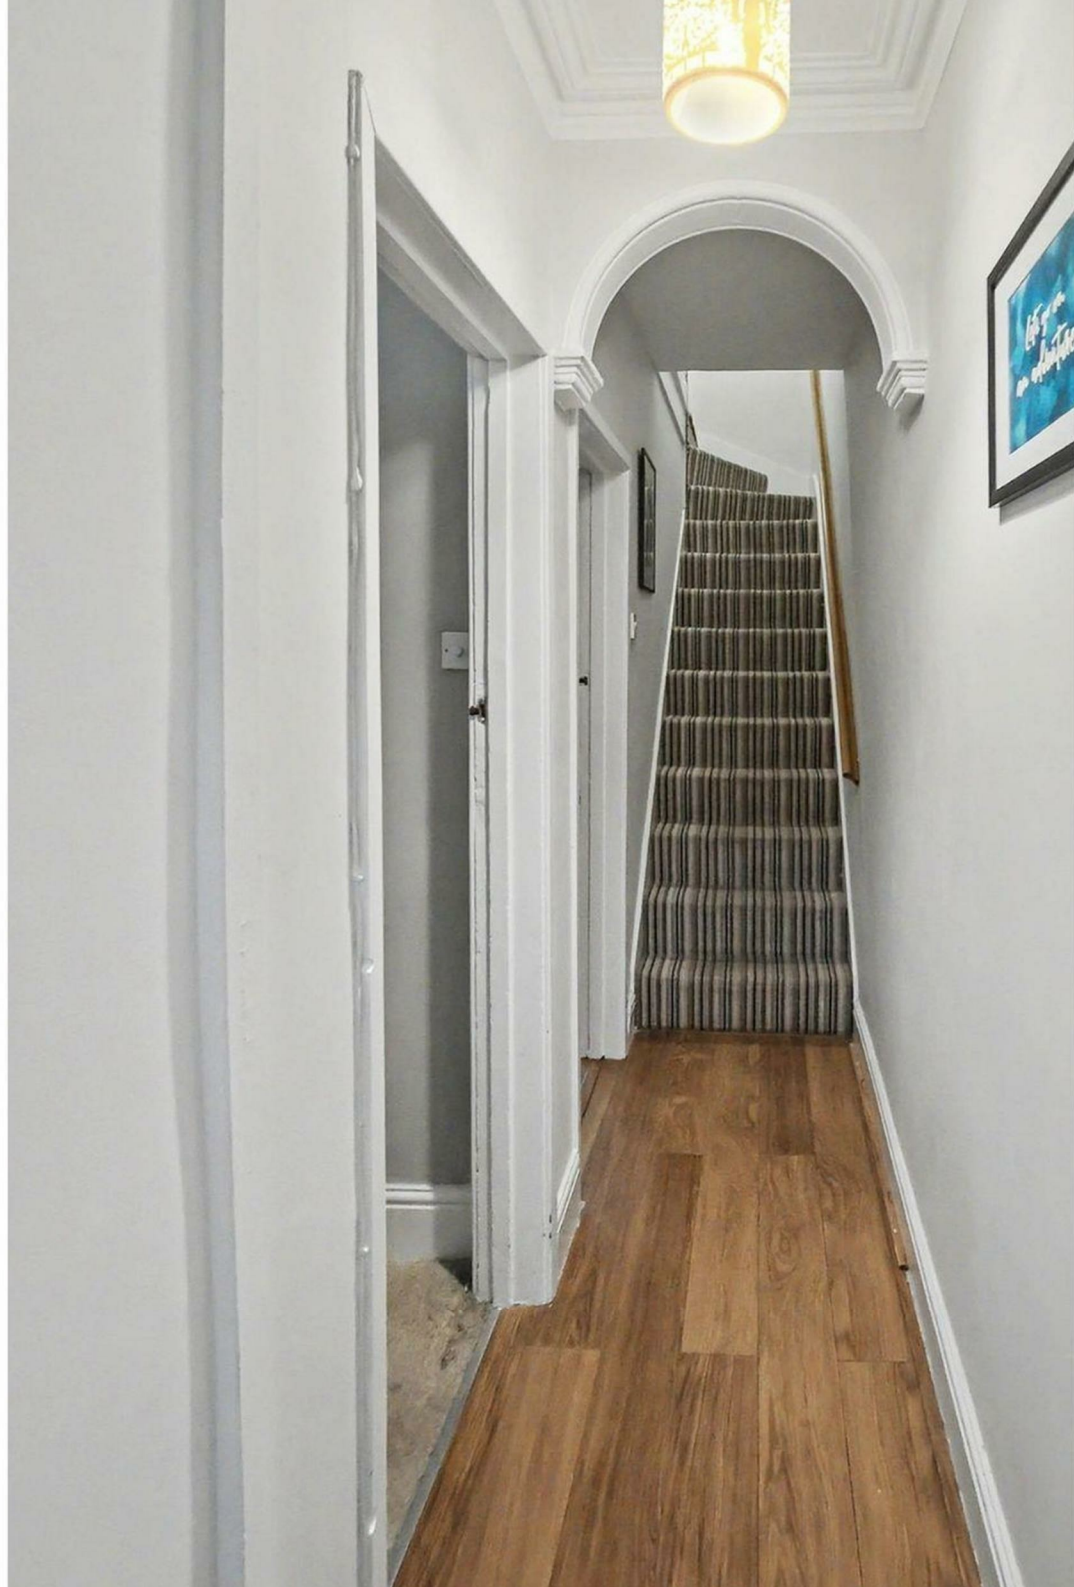




COUNCIL TAX:
 PROPERTY CONSTRUCTION: solid brick
 ANY RIGHTS OF WAY AFFECTING PROPERTY: TBC
 CURRENT PLANNING PERMISSIONS/DEVELOPMENT PROPOSALS: no
 FLOOD RISK: very low
 ASBESTOS PRESENT: n/k
 ANY KNOWN EXTERNAL FACTORS: no
 LOCATION OF BOILER: kitchen
 UTILITIES - mains gas, electric, water and sewerage.
 MAINS GAS PROVIDER:
 MAINS ELECTRICITY PROVIDER:
 MAINS WATER PROVIDER: Severn Trent
 MAINS SEWERAGE PROVIDER: Severn Trent
 WATER METER: TBC
 BROADBAND AVAILABILITY: Please visit Ofcom - Broadband and Mobile coverage checker.
 MOBILE SIGNAL/COVERAGE: Please visit Ofcom - Broadband and Mobile coverage checker.
 ELECTRIC CAR CHARGING POINT: not available.
 ACCESS AND SAFETY INFORMATION: level access

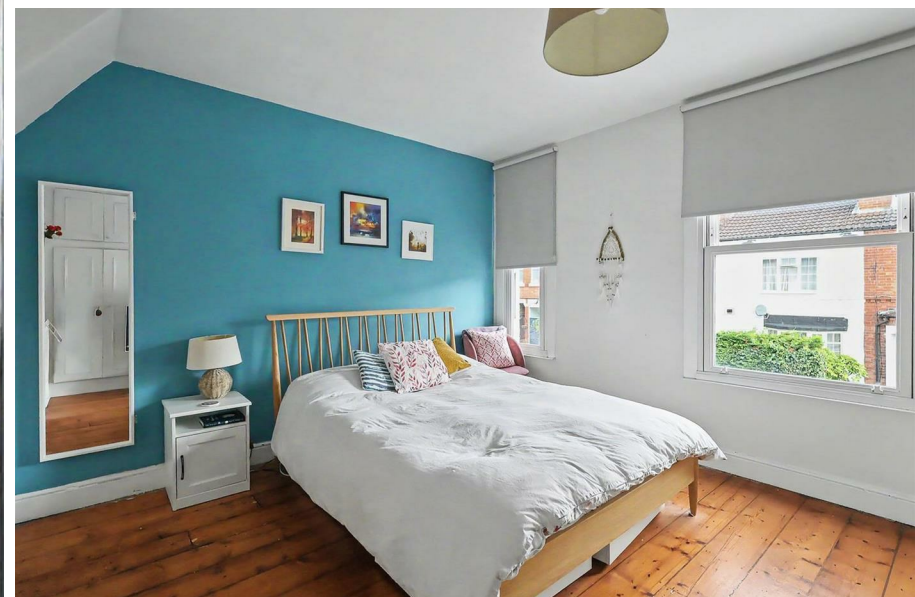



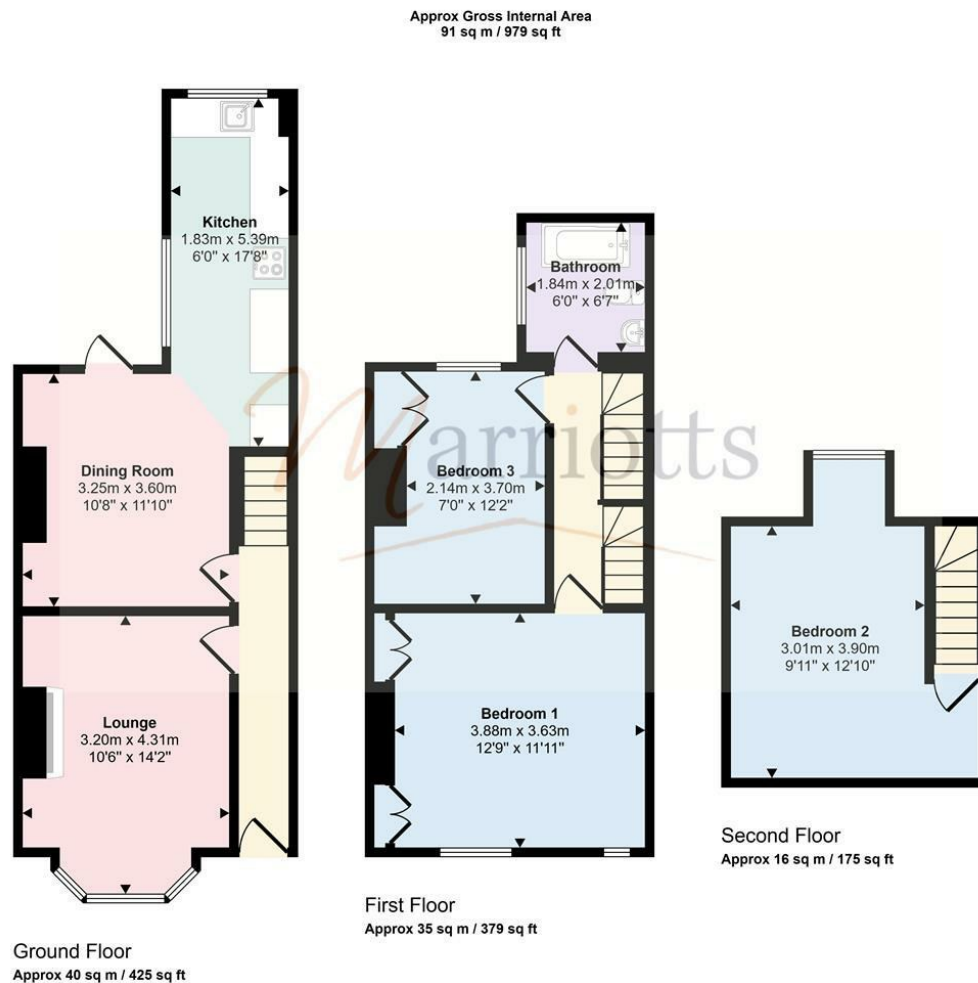

This floorplan is only for illustrative purposes and is not to scale. Measurements of rooms, doors, windows, and any items are approximate and no responsibility is taken for any error, omission or mis-statement. Icons of items such as bathroom suites are representations only and may not look like the real items. Made with Made Snappy 360.

Energy Efficiency Rating		
	Current	Potential
Very energy efficient - lower running costs		
(92 plus) A		
(81-91) B		
(69-80) C		
(55-68) D		
(39-54) E		
(21-38) F		
(1-20) G		
Not energy efficient - higher running costs		
England & Wales		EU Directive 2002/91/EC



Please contact us on **0115 953 6644** should you wish to arrange to view this property or if you require any further information.

1. We believe these particulars, including the text, photographs and floorplans to be accurate. They are for general guidance only and do not constitute any part of an offer or contract. Measurements are approximate. The property's services, appliances, heating installations, plumbing and electrical systems have not been tested and intending purchasers are advised to make their own independent enquiries and inspections.

2. No person in the employment of Marriotts has the authority to make or give any representation or warranty in respect of the property, and they assume no responsibility for any statement made in these particulars.

3. No responsibility can be accepted for any expense or loss incurred before, during or after a property viewing arranged by Marriotts.

4. Money Laundering - Marriotts are required by law to ask any prospective purchaser proceeding with a purchase to provide us with verification of identification and proof of address. We are also required to obtain proof of funds and provide evidence of where the funds originated from.

5. Third-party referral arrangements - with the intent to assist our clients with their move we have established professional relationships with trusted suppliers. Where Marriotts refer a client we receive a referral commission in some instances: MAB - £300. TG Surveyors - £75 (Inc Vat).