DeanWood
ESTATE AGENTS EST. 1986



16 Central Apartments, Douglas, Isle of Man, IM2 4EL

Asking Price £259,950

- Fifth-Floor Apartment In An Elevated Promenade Position
- Impressive Open-Plan Living With Dual-Aspect Turret Window
- Two Generous Double Bedrooms With Additional Dressing Room
- Spectacular Sea Views And Outlook Across Villa Marina Gardens
- Principal Bedroom With Fitted Wardrobes And En-Suite
- Secure Underground Parking, Gas Heating And uPVC Double Glazing



This superbly presented fifth-floor purpose-built apartment occupies an elevated position on Douglas Promenade, enjoying beautiful sea views and views across the picturesque Villa Marina Gardens.

Ideally situated close to Douglas town centre and conveniently positioned on a main bus route, the property offers spacious, well-appointed accommodation alongside the benefit of secure underground parking.


The apartment features two generously proportioned double bedrooms, with the principal bedroom benefiting from fitted wardrobes and a private en-suite bathroom. The second bedroom also offers excellent storage, with the added advantage of a separate dressing room. A spacious entrance hallway provides a large storage cupboard and access to a separate guest bathroom.

The impressive open-plan living, dining and kitchen area forms the heart of the home, offering a bright and welcoming space in which to relax or entertain. A fabulous dual-aspect turret window creates a wonderful focal point, framing spectacular sea views and overlooking the Villa Marina Gardens. The modern fitted kitchen is complemented by a full suite of integrated appliances, providing both style and practicality.

Further benefits include secure underground parking, gas heating and predominantly uPVC double glazing. The elevated position also provides an excellent vantage point for enjoying Douglas Bay, including the spectacular annual fireworks displays and Red Arrows performances.

An excellent opportunity to acquire a spacious and well maintained apartment in a highly convenient location.



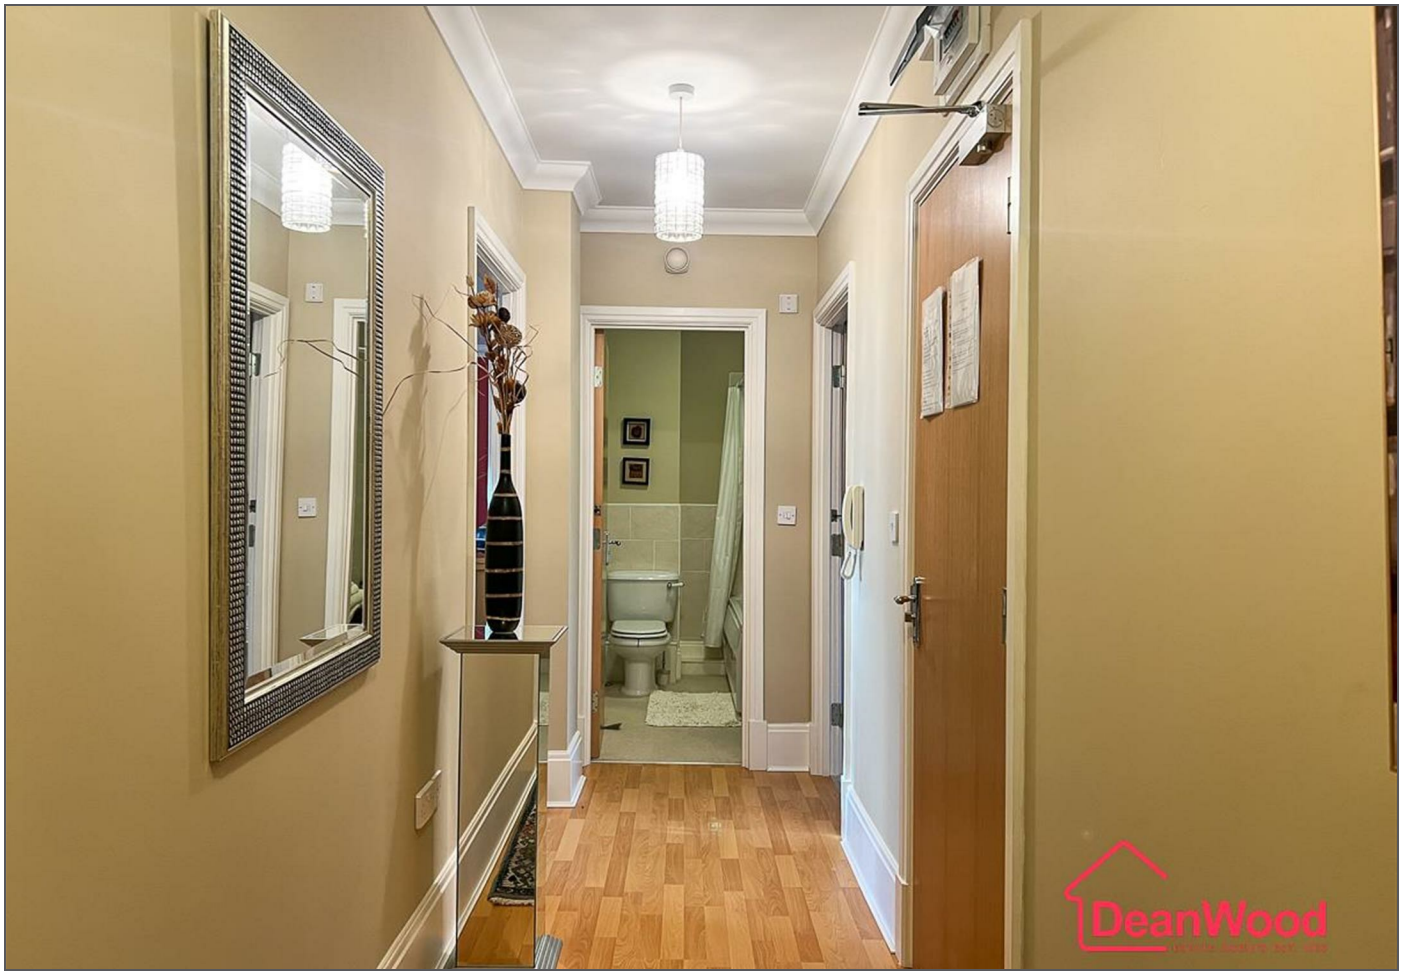








DeanWood


DeanWood


DeanWood


DeanWood


DeanWood

















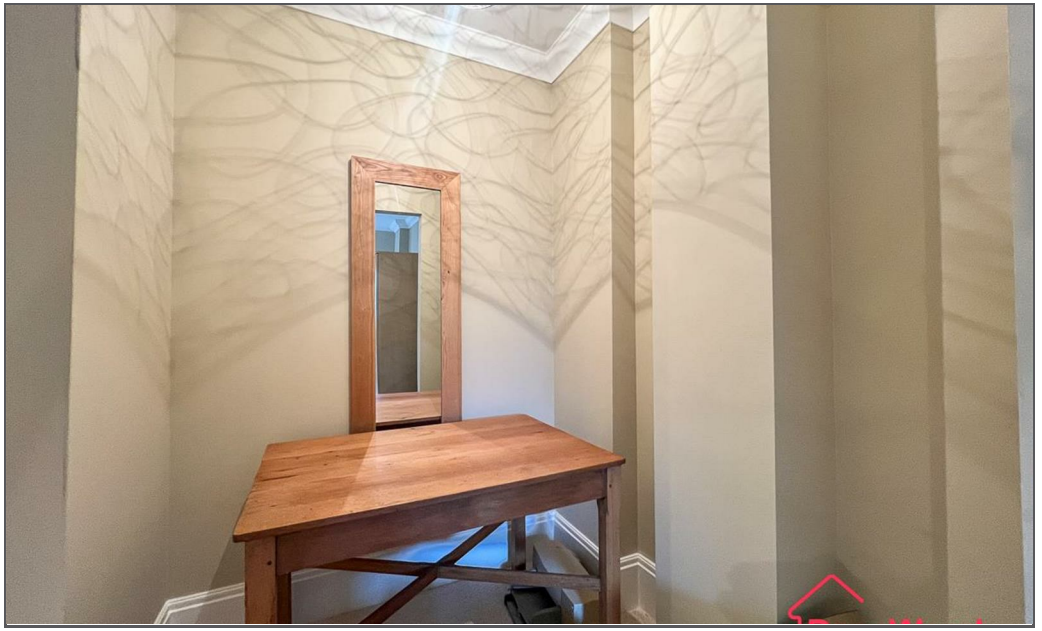


DeanWood


DeanWood

FIFTH FLOOR
1088 sq.ft. (101.1 sq.m.) approx.

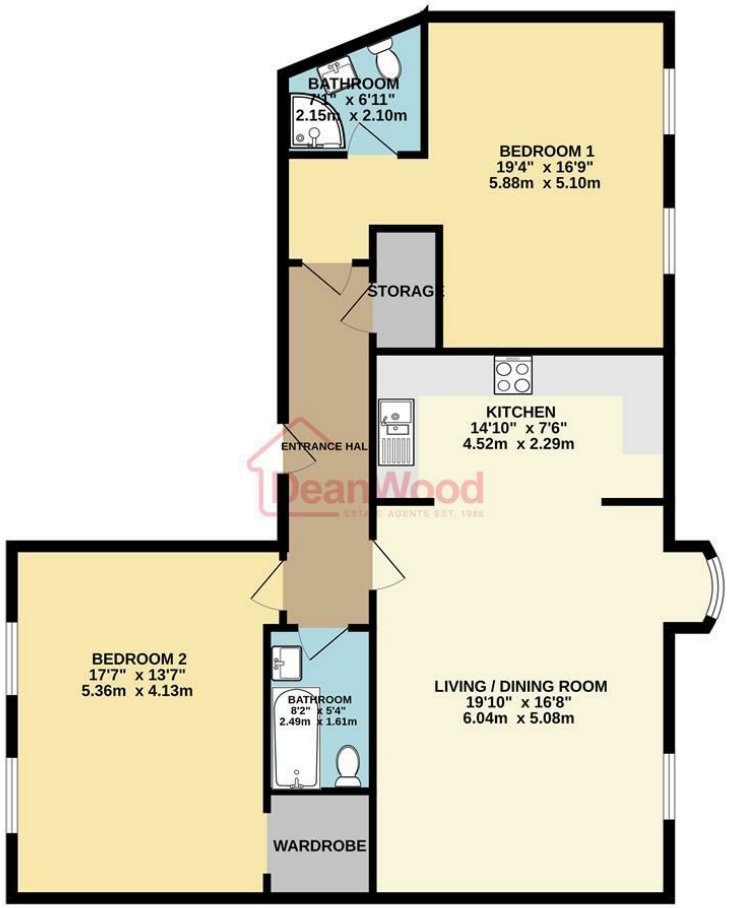

TOTAL FLOOR AREA : 1088 sq.ft. (101.1 sq.m.) approx.
Not to scale-for identification purposes only
Made with Metropix ©2026

DeanWood
ESTATE AGENTS EST. 1986

DOUGLAS
37 VICTORIA STREET
DOUGLAS
ISLE OF MAN IM1 2LF
T 01624 620606
F 01624 677363
E info@deanwood.co.im

CASTLETOWN
COMPTON HOUSE
9 CASTLE STREET CASTLETOWN
ISLE OF MAN IM9 1LF
T 01624 825995
F 01624 825996
E castletown@deanwood.co.im

RAMSEY
LEZAYRE HOUSE
87 PARLIAMENT STREET
RAMSEY ISLE OF MAN IM8 1AQ
T 01624 816111
F 01624 816588
E ramsey@deanwood.co.im

These particulars are for information purposes only. They do not constitute or form any contract nor should any statement contained herein be relied upon as a representation of fact. Neither the vendor nor DeanWood Agencies Limited ('the firm'), nor any officer or employee of the firm accept liability or responsibility for any statement contained herein. The vendor does not by these particulars, nor does the firm, nor does any officer or any employee of the firm have any authority to make or give any representation or warranty whatsoever as regards the property or otherwise. It is the sole responsibility of any person interested in the property described in these particulars to make all proper enquiries and searches to verify the description of the property and all other particulars herein.

FOR MORE PROPERTIES VISIT OUR WEBSITE @ deanwood.im