

Frobisher Road, London, N8

Anthony Pepe


Three Bedroom House

Frobisher Road
London, N8

£2,500 per month

Located on the sought-after Harringay Ladder, this spacious three double bedroom house offers generous living accommodation in an enviable North London location ideal for families.

The property features a bright double through reception room, a separate kitchen, and a utility room that includes a private sauna. Upstairs, there are two large double bedrooms, a third smaller double bedroom, and a modern bathroom complete with a jacuzzi bath. Offered partly furnished and available from early January 2027.


Frobisher Road is a quiet street forming part of the popular Harringay Ladder, within easy reach of both Green Lanes and Crouch End. The area offers a fantastic selection of cafés, restaurants, independent shops, and local amenities. Excellent transport links include Harringay Green Lanes Overground, Harringay Rail Station, and Turnpike Lane Underground (Piccadilly Line), all providing quick access to the City and Central London. Nearby Finsbury Park and Alexandra Palace also offer beautiful green spaces for leisure and recreation.

Council Tax Band E (Haringey), £2,827.96per annum

Anthony Pepe is a member of the Property Redress Scheme and ARLA Propertymark and is covered by Propertymark Client Money Protection. Further details are available at anthonypepe.com

3 Bedroom
1 Receptions
1 Bathrooms

Council Tax Authority: Haringey Council
Tenure: To be advised
Energy Efficiency Rating: E

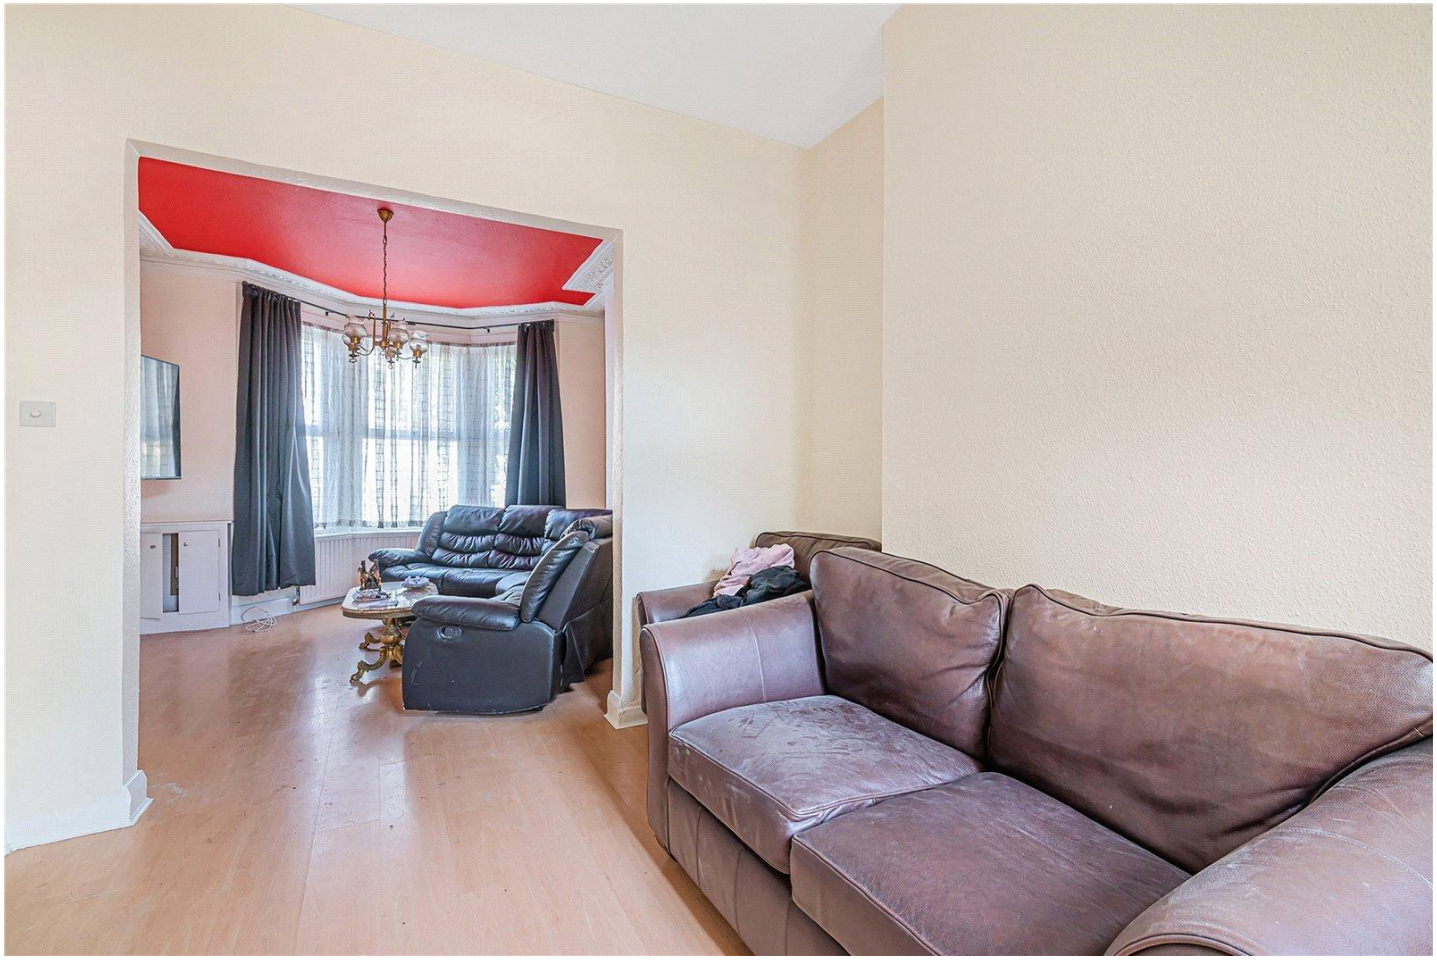







SHARP










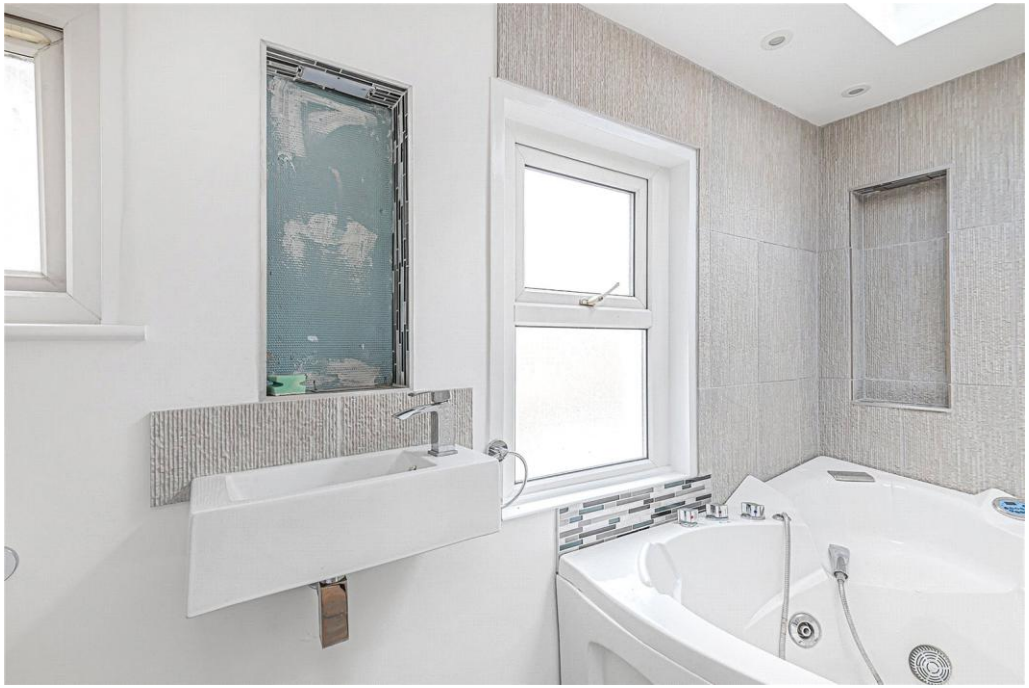


Frobisher Road, London, N8

Approximate Area = 1243 sq ft / 115.4 sq m

For identification only - Not to scale

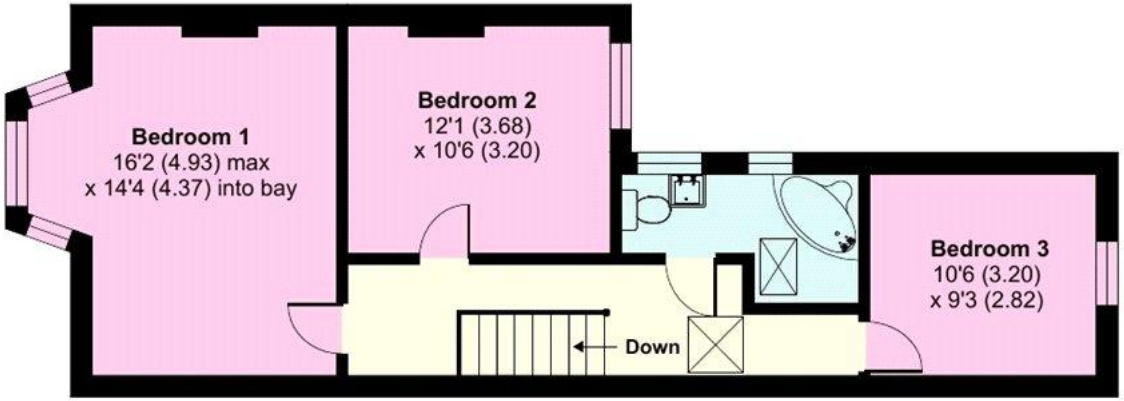

FIRST FLOOR
abt 617 SQFT (INTERNAL)

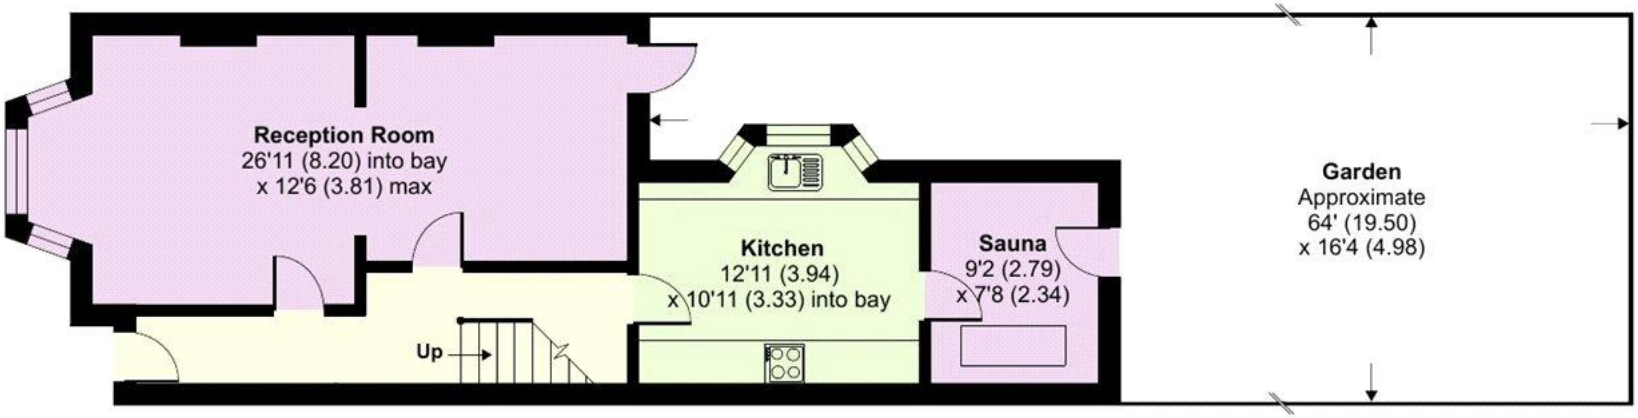

GROUND FLOOR
abt 626 SQFT (INTERNAL)

RICS Certified Property Measurer

Floor plan produced in accordance with RICS Property Measurement Standards incorporating International Property Measurement Standards (IPMS2 Residential). ©nichecom 2022.
Produced for Anthony Pepe. REF: 899940



AnthonyPepe

Palmers Green Branch
301 Green Lanes, Palmers Green
London N13 AXS
t: 020 8882 6567
e: palmersgreen@anthonypepe.com

Harringay Branch
407 Green Lanes, Harringay
London N4 1EY
t: 020 8341 9999
e: harringay@anthonypepe.com

Crouch End Branch
7 Topsfield Parade, Crouch End
London N8 8PR
t: 020 8348 2545
e: crouchend@anthonypepe.com

Cockfosters Branch
Northside House, Mount Pleasant
Cockfosters EN4 9EB
t: 020 8440 5000
e: cockfosters@anthonypepe.com

Enfield Branch
47 Windmill Hill
Enfield EN2 7AE
t: 020 8366 3551
e: enfield@anthonypepe.com