

Dove Close, Bishop's Stortford

4 Bedroom Detached House

Intercounty







A substantial four-bedroom detached family home, situated in a popular and quiet cul-de-sac within the sought-after Thorley Park development. The property is ideally positioned within close proximity to some of Bishop's Stortford's outstanding schooling, including the Bishop's Stortford High School.

The property is being offered for sale chain-free and provides spacious and versatile accommodation throughout, whilst also offering excellent scope for further extension to the rear, subject to the necessary planning permissions.

A particular feature is the double garage, which has been converted by the current owners into a fantastic home cinema room, although this space could easily be adapted to suit a variety of alternative uses.

The ground floor accommodation comprises an entrance porch leading into a welcoming hallway, downstairs cloakroom, a good-sized lounge with windows to both aspects, separate dining room, kitchen overlooking the rear garden and a useful utility room.

On the first floor, there are four well-proportioned bedrooms, with the principal bedroom benefiting from an en-suite shower room, together with a family bathroom.

Guide Price
£550,000 - £575,000

Externally, the property benefits from an enclosed private rear garden, together with driveway parking to the rear for two vehicles. There is an electrical connection to the driveway in place allowing a new owner to add an EV charging unit if required.

EPC Band D & Council Tax Band F

Bishop's Stortford is an affluent market town, situated between London and Cambridge offering fast rail links to London Liverpool Street and close proximity to both M11 motorway and Stansted Airport. The town provides reputable primary and secondary schooling, a variety of shops, both high street names and long established independents, regular market days, leisure facilities and a good choice of cafes, bars and restaurants.

















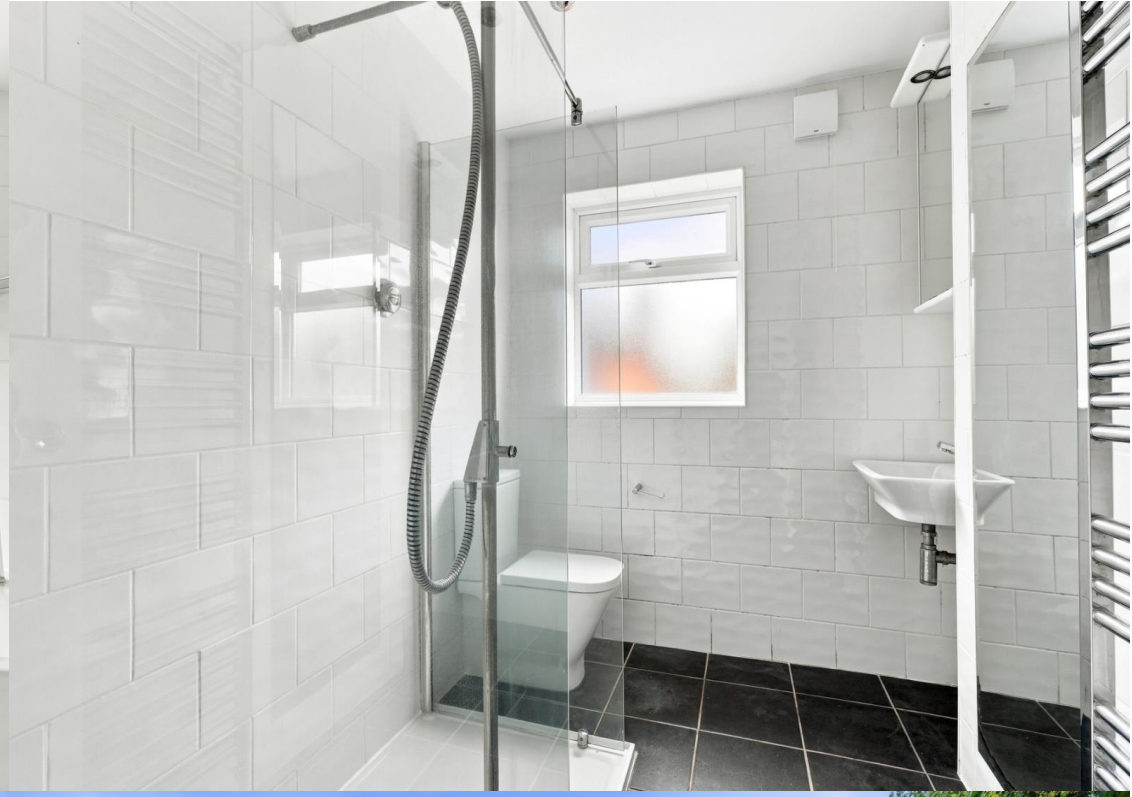







Google Reviews ★★★★★

My wife and I recently purchased our first property through Intercounty. The staff were friendly and knowledgeable throughout and helped us cut through the jargon associated with getting on the property ladder. They made the process quick and easy, and kept us in the loop all the way through as our sales progression agent. Would highly recommend.

Tom Ritchie

intercounty_

IntercountyEA

Listed by



William Jobber
01279 757250
bishopsstortford@intercounty.co.uk

The Property Ombudsman

arla | propertymark PROTECTED

Intercounty

Dove Close

Approximate Gross Internal Area = 1292 sq ft / 120 sq m
Garden Room / Home Office = 239 sq ft / 22.2 sq m
Total = 1531 sq ft / 142.2 sq m

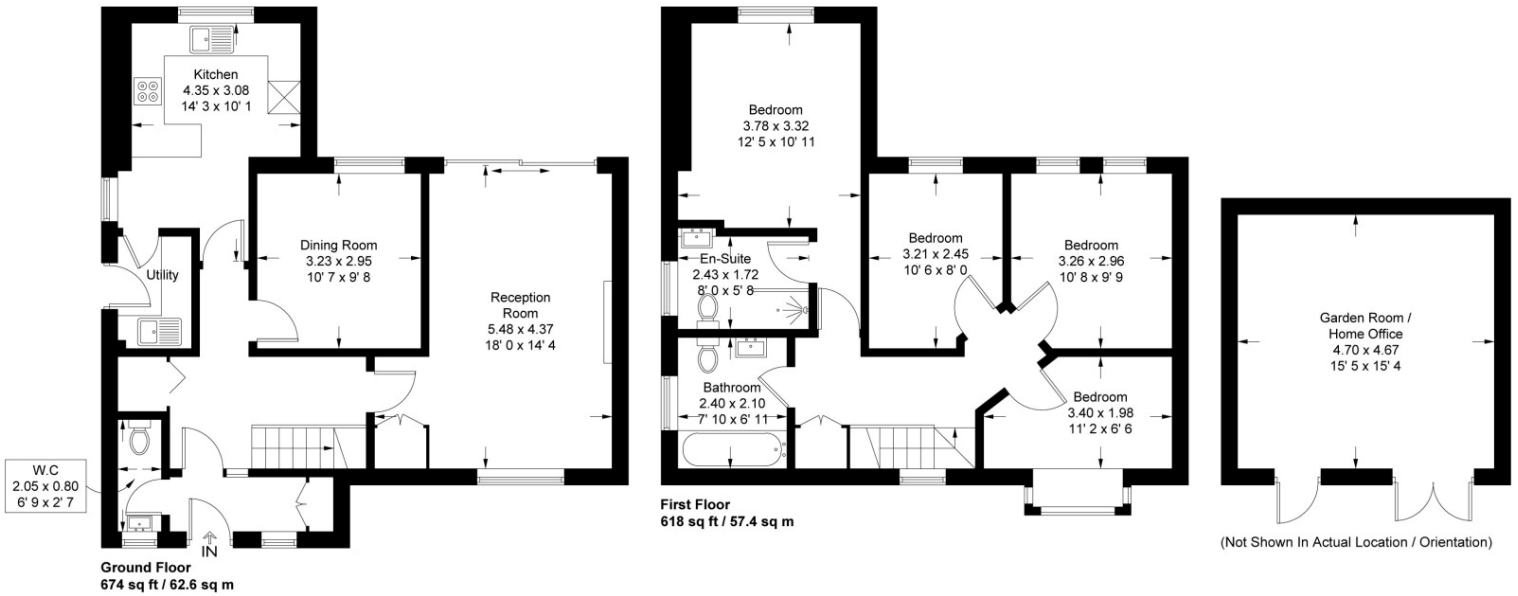

Property Details

Offered with no Onward Chain

Scope to Extend STPP

Convenient for Schooling

4 Bedrooms

Driveway Parking

Enclosed Garden

Bathroom & Ensuite

EPC Band D & Council Tax Band F

Tenure - Freehold

33 Dove Close, Bishop's Stortford, Hertfordshire, CM23 4JD

This plan is not to scale and must be used as layout guidance only. All measurements and areas are approximate and should not be relied upon to provide accurate information. This plan must not be relied upon when making property valuations, design considerations or any other such relevant decisions. We accept no responsibility or liability (whether in contract, tort or otherwise) in relation to any loss whatsoever arising from or in connection with any use of this plan or the adequacy, accuracy or completeness of it or any information within it.

Intercounty

These particulars are a general guide only. They do not form part of any contract. Services, systems and appliances have not been tested. Other important information which you will need to know about this property can be found at intercounty.co.uk. We may refer you to recommended providers of ancillary services such as Conveyancing, Financial Services, Insurance and Surveying. We may receive a commission payment fee or other benefit (known as a referral fee) for recommending their services. You are not under any obligation to use the services of the recommended provider. The ancillary service provider may be an associated company of Intercounty. Please note - some images may have been edited using AI to remove things such as cars, skips, bins etc. Occasionally this may result in unintended changes to the true representation of the property. To conform with the Money Laundering Regulations 2019, we are required to confirm the identity of all clients. We use the services of Lifetime Legal Ltd who will contact you directly at an agreed time to do this. There is a nominal charge of £80 including VAT per transaction payable direct to Lifetime Legal.