
PLAN 4

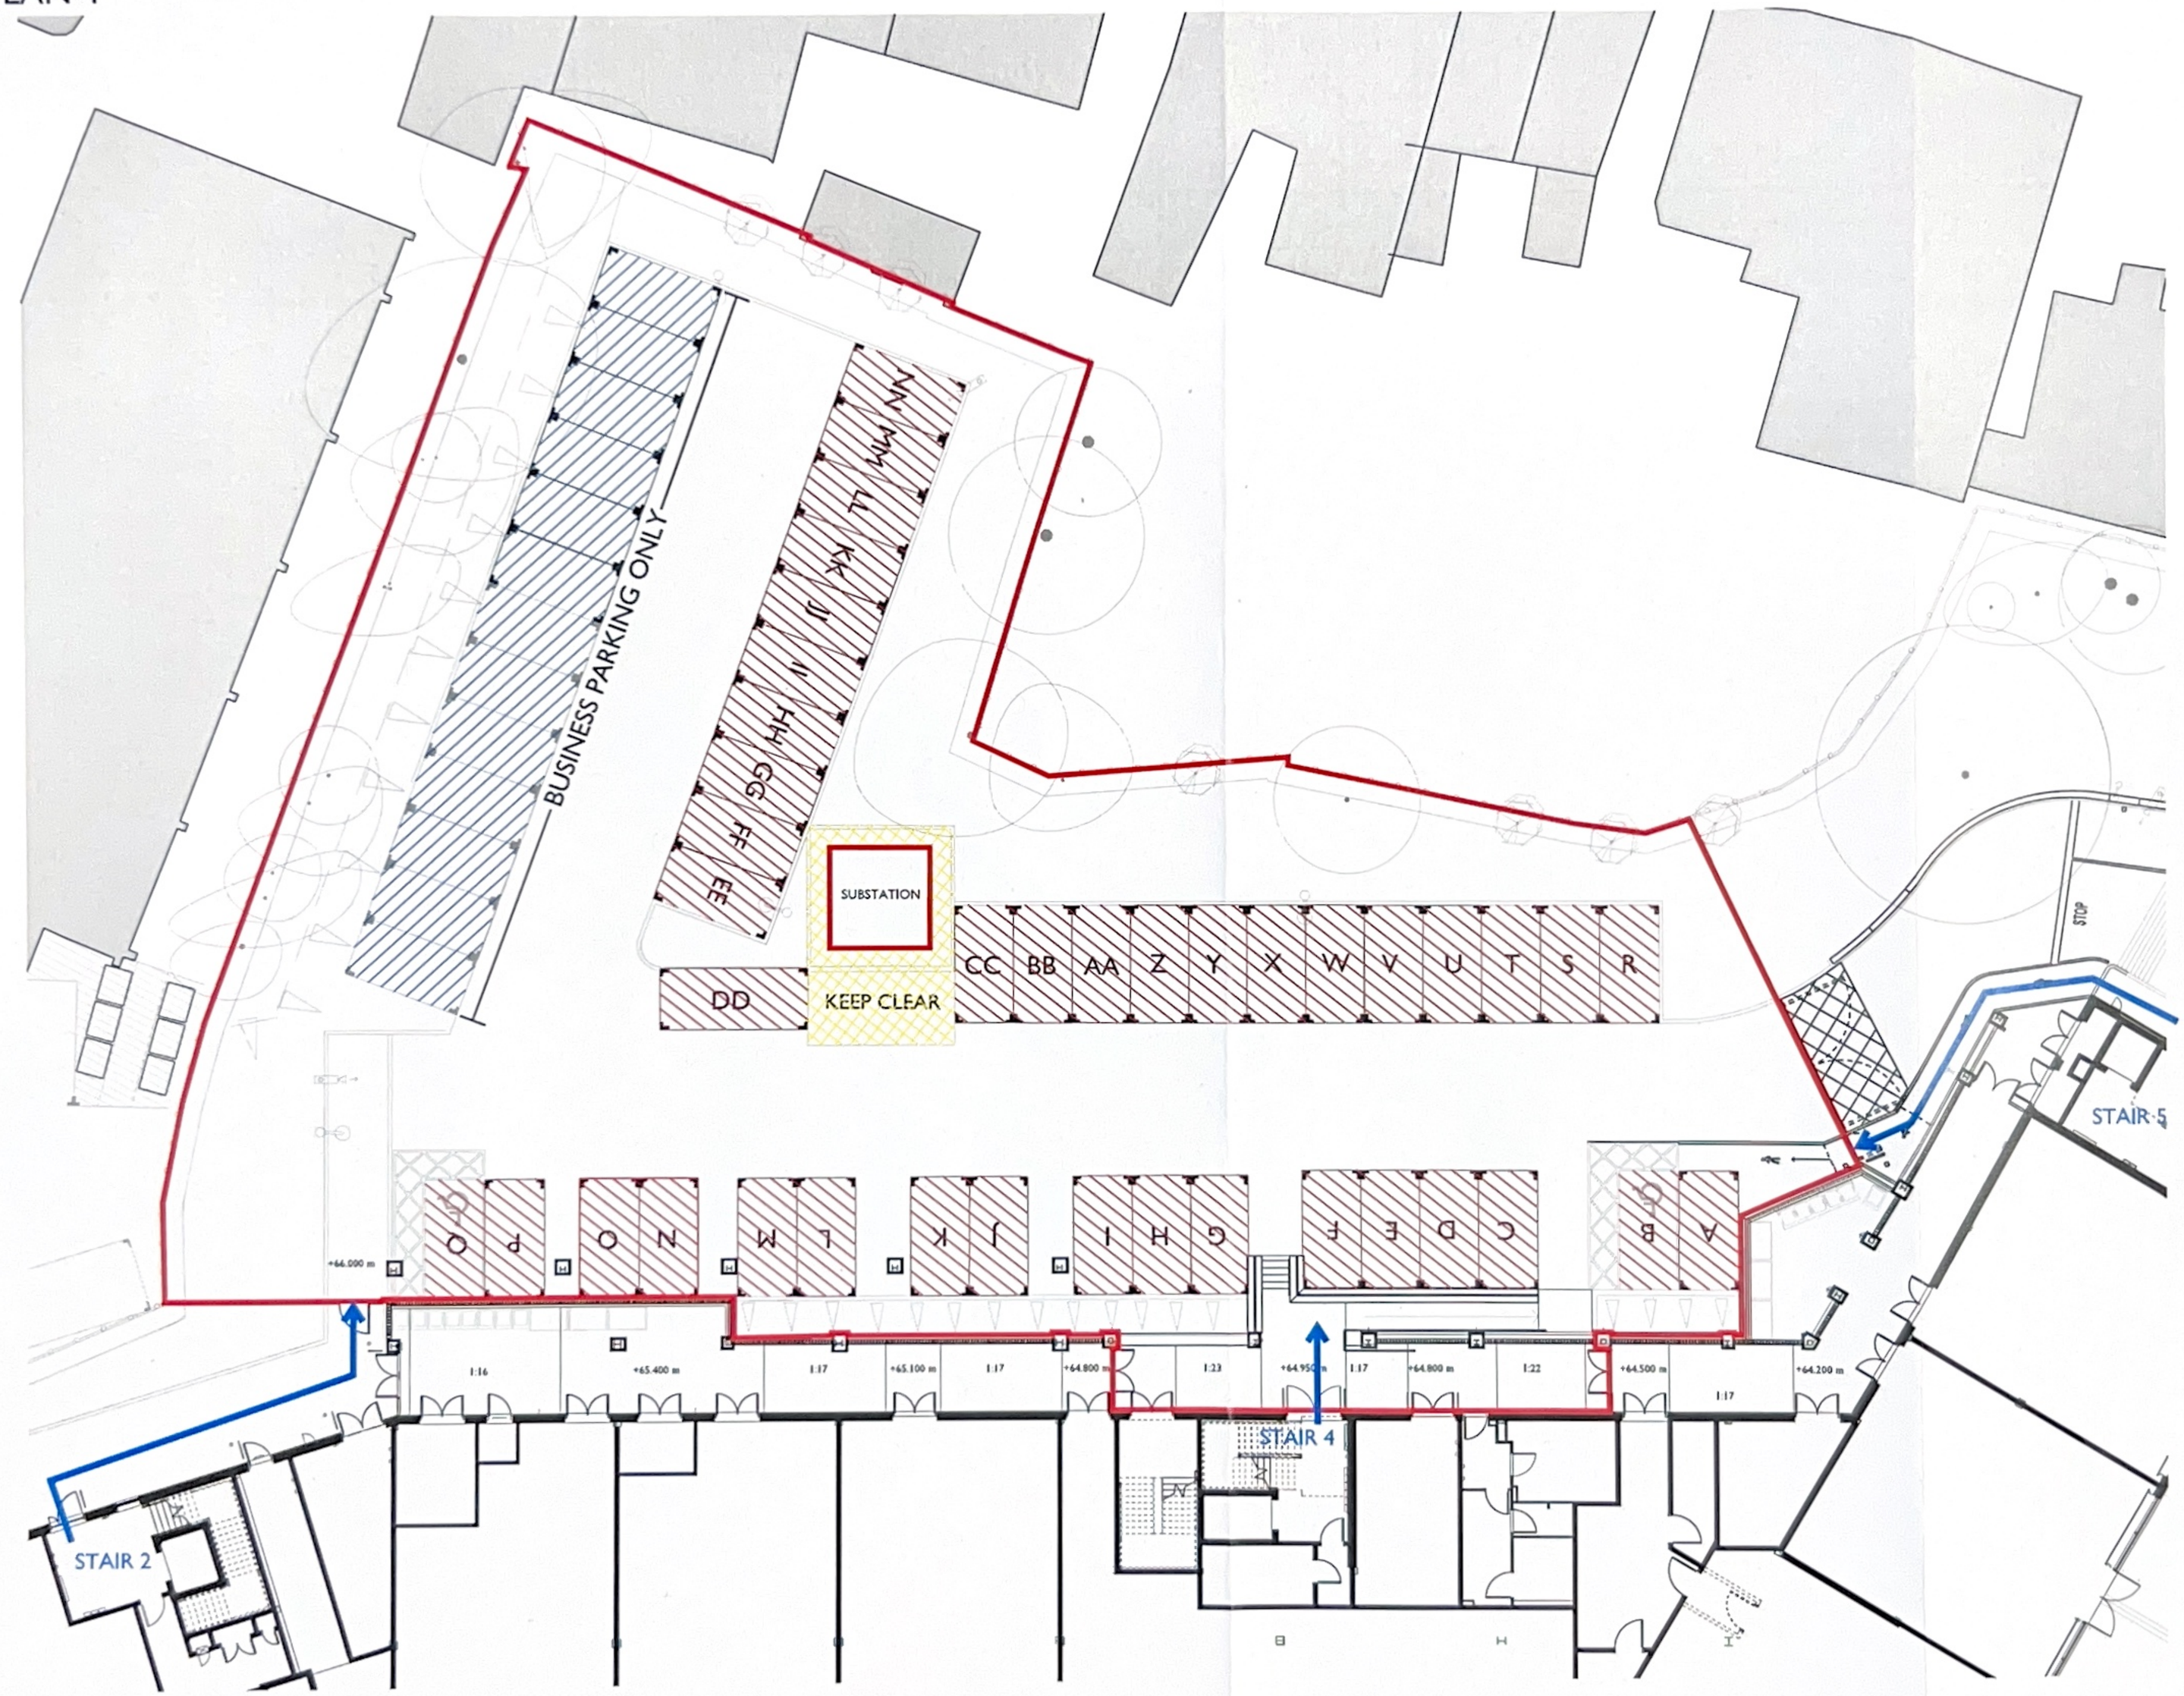

Notes

1. Do not scale off this drawing
2. Drawing to be read in conjunction with the specification and all relevant drawing information
3. Contractor to check all dimensions on site. Comprehensive Design Architects to be advised of any discrepancies between this drawing and site conditions immediately
4. Dimensions are in millimetres unless otherwise stated

Registered Office : Comprehensive Design Architects Limited
16 Moray Place EDINBURGH EH3 6DT
Registered in Scotland : SC311114

© Comprehensive Design Architects Ltd. All rights reserved

CONSTRUCTION (DESIGN AND MANAGEMENT) REGULATIONS 2015

This drawing is to be read in conjunction with CDA's Standard Hazard and Risk Assessment of architectural matters (CDM) series drawings.

Works to be carried out in accordance with the Construction Phase plan prepared by the Principal Contractor.

CAR PARK EXTENTS

RESIDENTIAL PARKING SPACES

BUSINESS PARKING SPACES

KEEP CLEAR

B. Pettew

C04	22.08.20	UPDATE TO REFLECT WSBC COMMENTS	EL	
C03	05.08.20	CAR PARKING NUMBERS UPDATED CAR PARK EXTENTS MATCHED	EL	GW
C02	15.08.19	GATES AMENDED, ADDITIONAL CAR PARK SPACES ADDED ESTABLISHING WALL ADDED	MD	GW
C01	19.12.18	STATUS UPDATED TO CONSTRUCTION	EL	GW
P03	31.10.18	GATES UPDATED, SCALE CHANGED	EL	GW
P02	22.08.18	PARKING SPACES UPDATED	JP	GW
P01	08.08.18	FIRST ISSUED	GB	GW
Rev	Date	Description	drawn	checked

E1746

ELM-CDA-M1-00-DR-A-90-0001 C04

Comprehensive Design Architects
16 Moray Place Edinburgh EH3 6DT
T: 0131 225 1111 www.cda-group.co.uk

client
McLaughlin & Harvey

key plan

project
ELMS FIELD
WOKINGHAM

title
CAR PARK PROPOSAL
REAR OF BUILDING M1

date	scale	drawn by	checked by
08.08.18	1:125@A1	GB	GW

status
S4 - CONSTRUCTION

E1746

ELM-CDA-M1-00-DR-A-90-0001 C04